


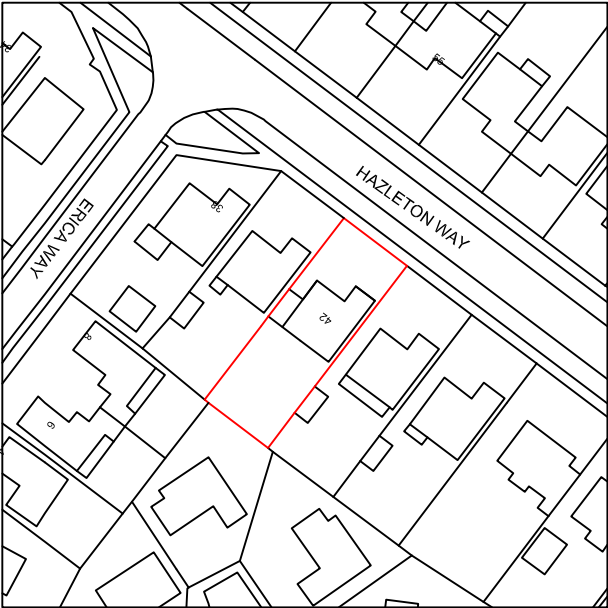

Your Home Plans Ltd
Chichester Enterprise Centre
Terminus Road, Chichester, PO19 8TX
01243 963247
june@yourhomeplans.co.uk

42 Hazleton Way
Waterlooville
Hampshire
PO8 9BT

Location Map

Project Number: 42HAZ-19
Date: 11th September 2019
Drawn By: Your Home Plans Ltd
Checked By: JEG

Drawing No:
L01

Scale: 1:1250 A4