


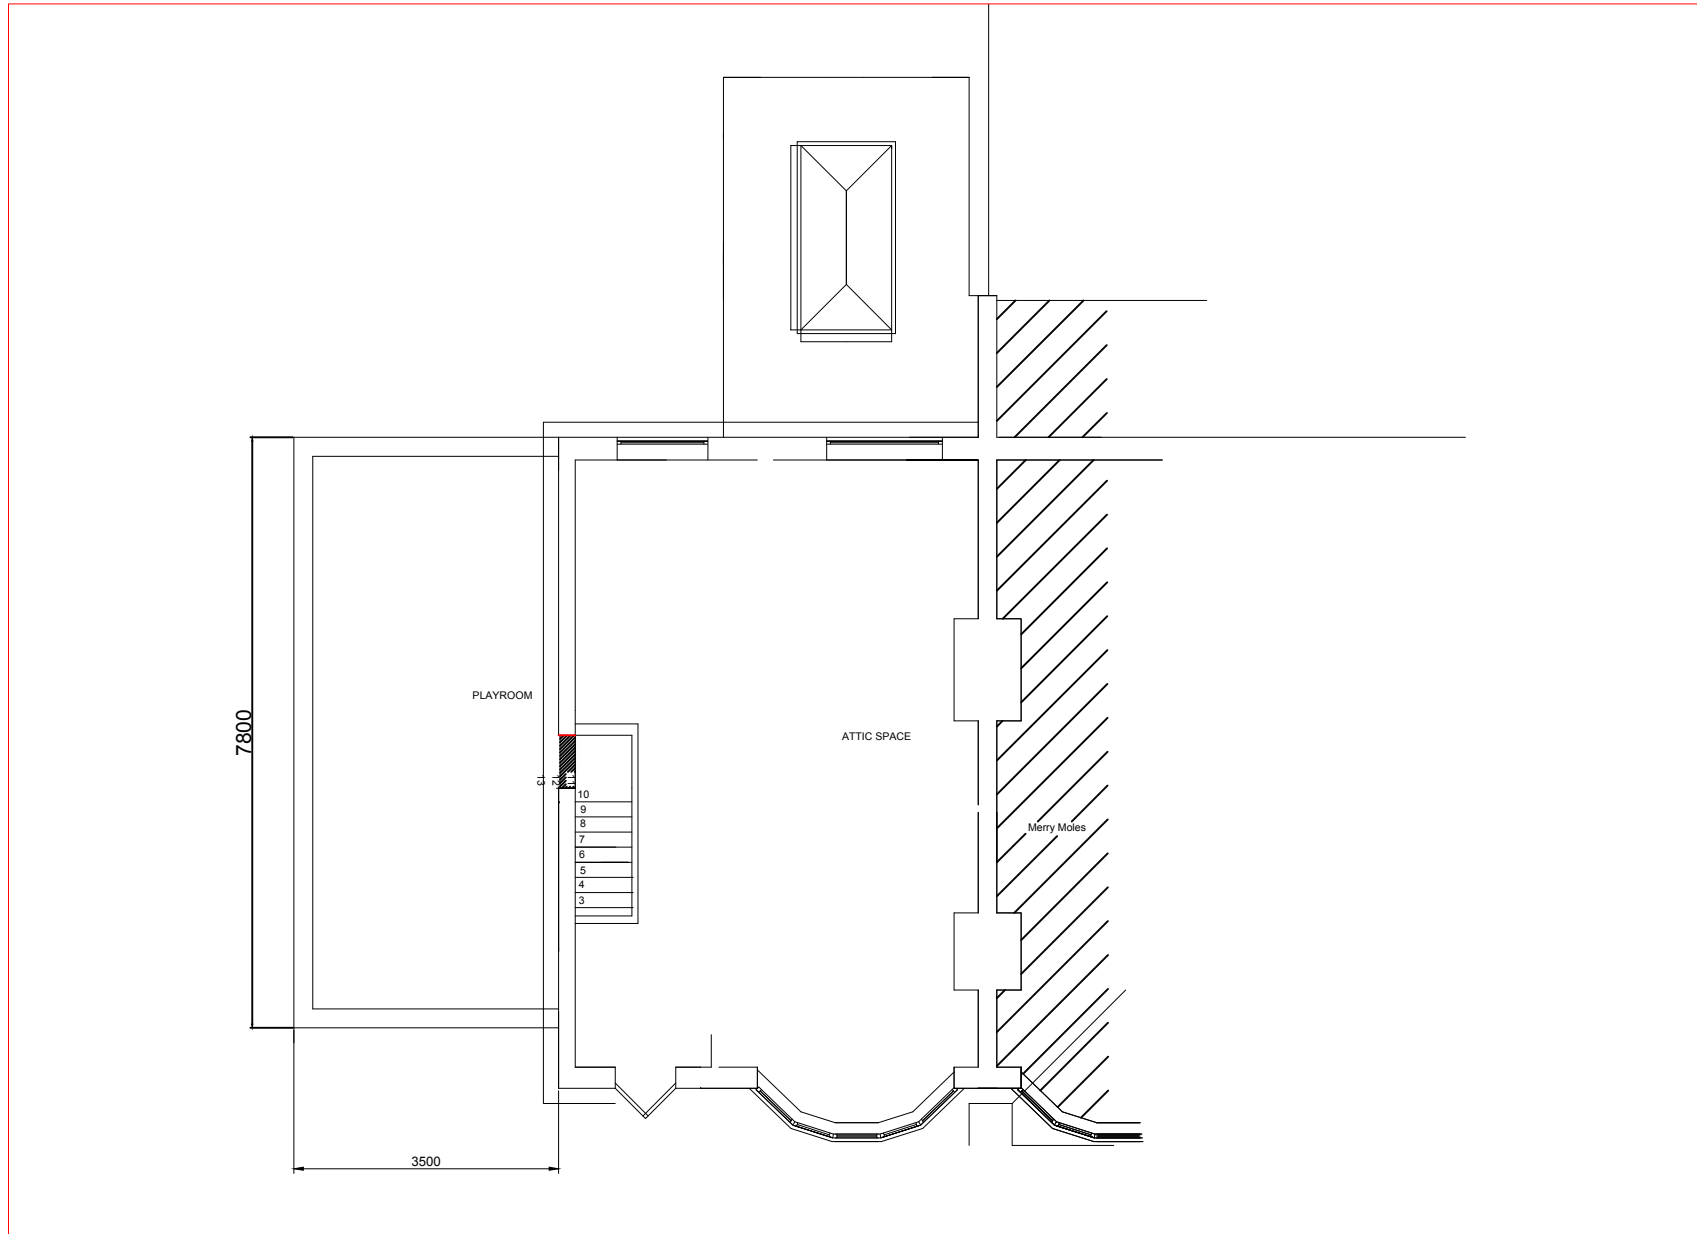

ATTIC PLAN 1:100