




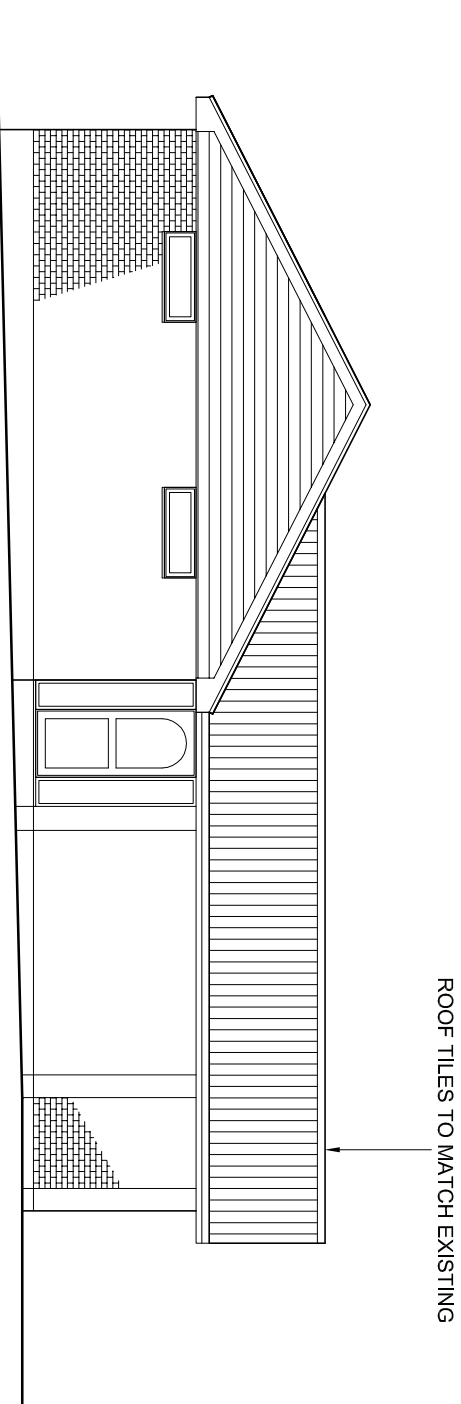


PROPOSED FRONT ELEVATION.

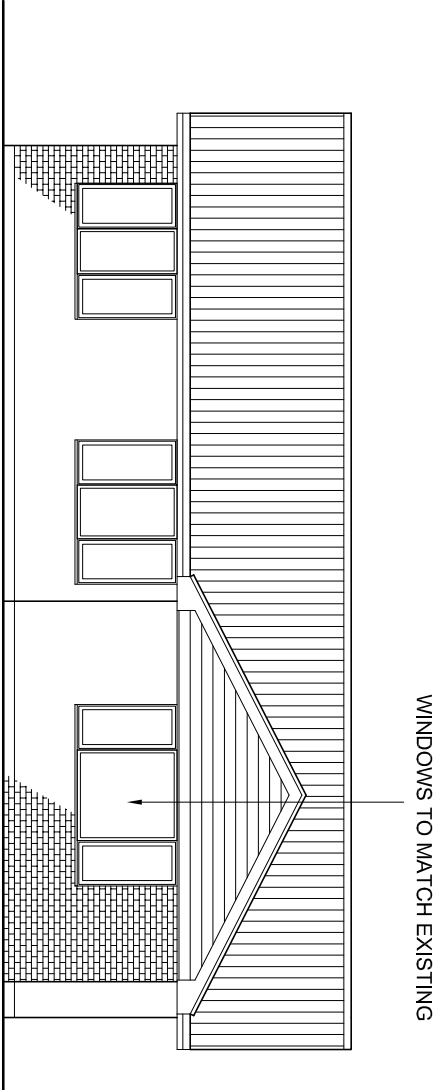

PROPOSED FLANK ELEVATION.

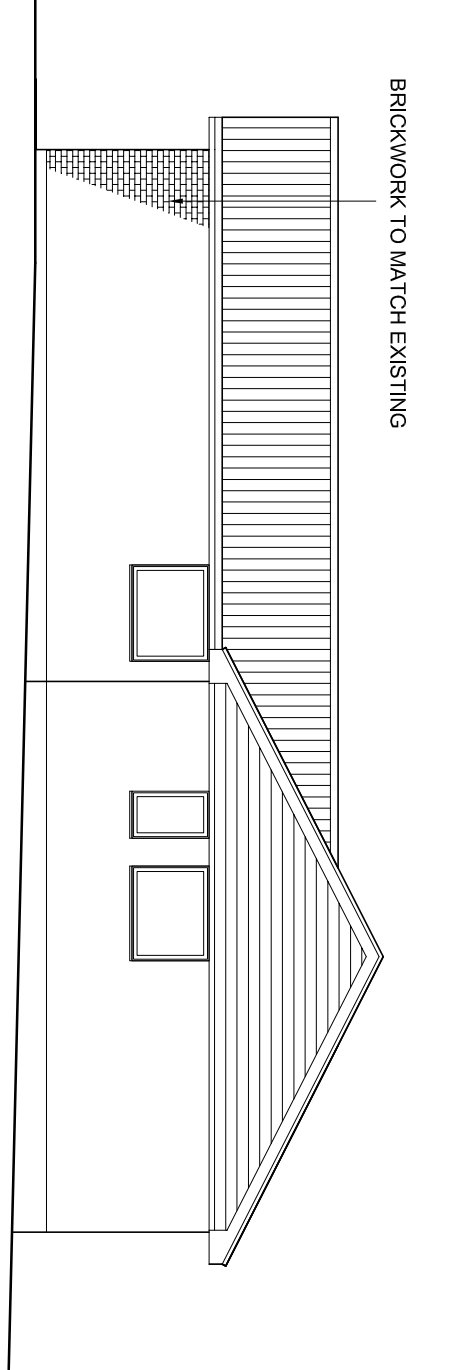

PROPOSED REAR ELEVATION.

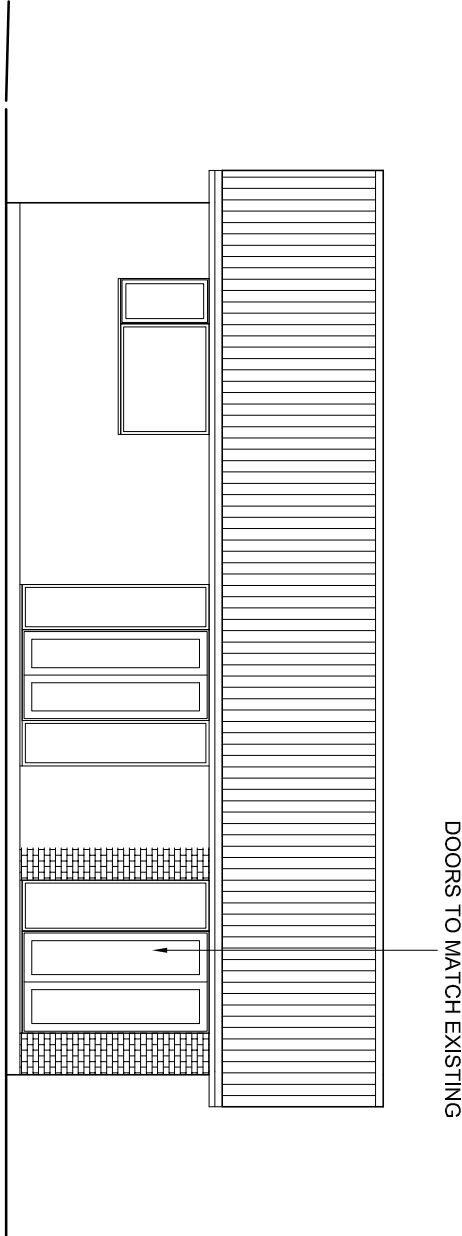

PROPOSED FLANK ELEVATION.



REV A - SEPTEMBER 2020 - EXTENSION PROJECTION TO FRONT AND SIDE ELEVATIONS REDUCED.

PROPOSED SINGLE STOREY EXTENSIONS TO FRONT & FLANK ELEVATIONS.	25 HAPENNY DELL, WATERLOOVILLE, HANTS, PO7 5RQ	MR & MRS R. PARSONS	SCALE. 1:100 @ A3 DATE. JULY 2020
	PROPOSED ELEVATIONS.		