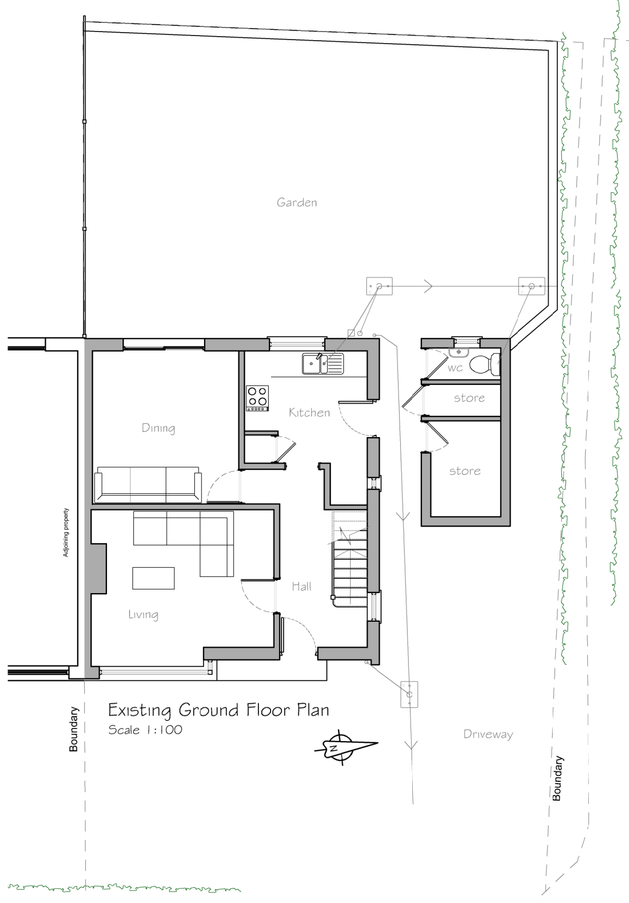

Existing Ground Floor Plan
Scale 1:100

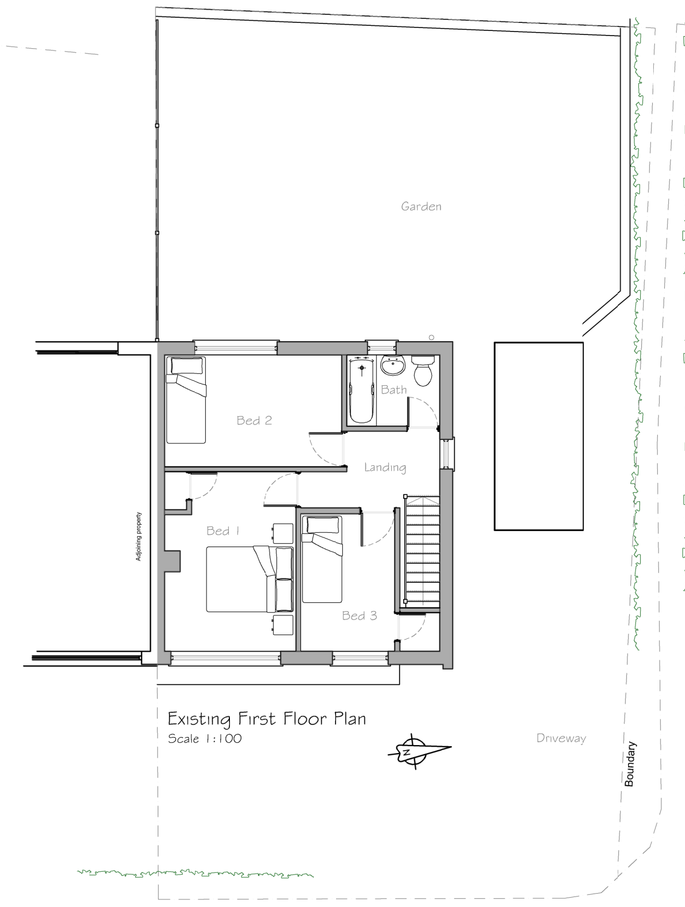

Existing First Floor Plan
Scale 1:100

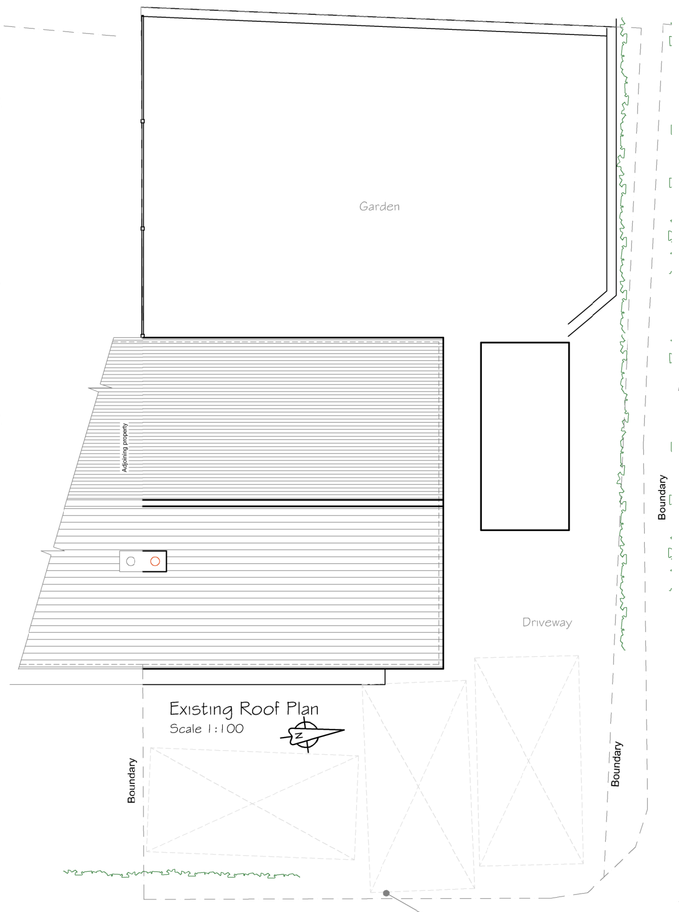

Existing Roof Plan
Scale 1:100

Parking provisicn shown in dashed lines

Existing Front Elevation (East)
Scale 1:100

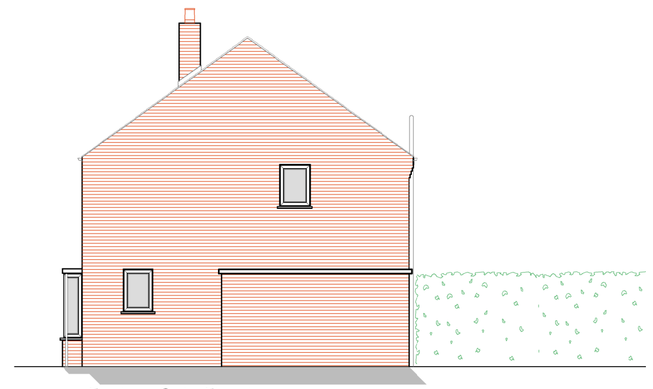

Existing Side Elevation (North)
Scale 1:100

Existing Rear Elevation (West)
Scale 1:100

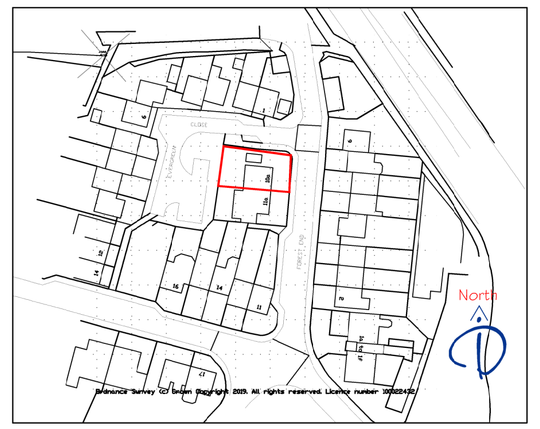

Location Plan
Scale 1:1250

0 25 50 100
SCALE BAR 1:1250

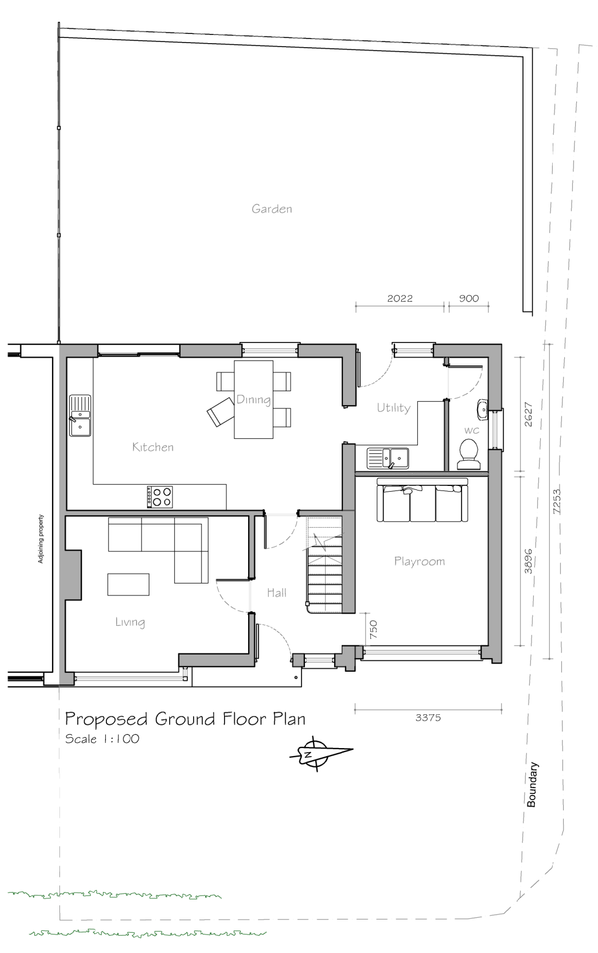

Proposed Ground Floor Plan
Scale 1:100

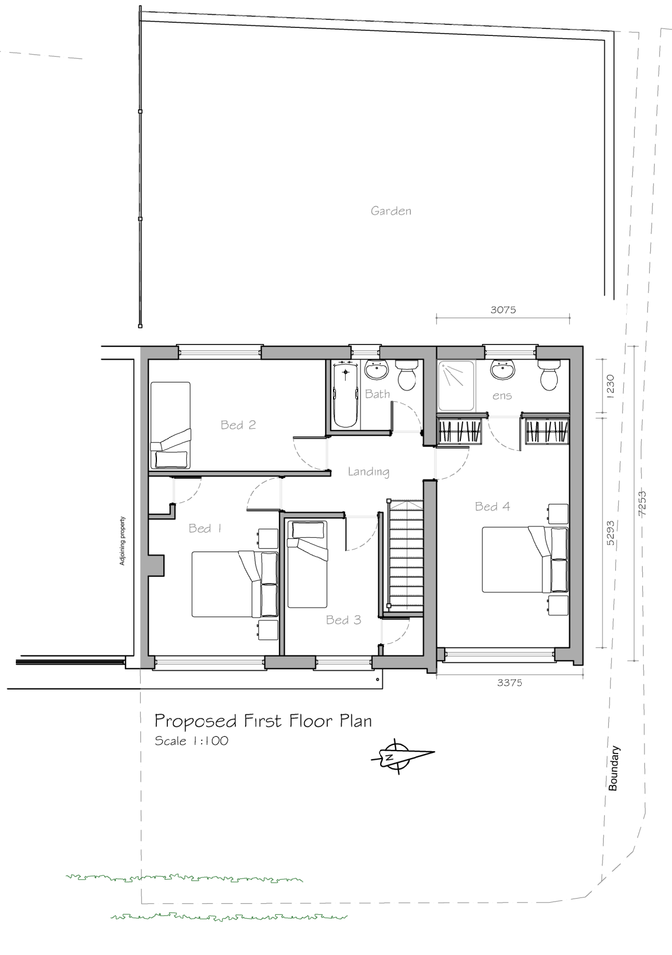

Proposed First Floor Plan
Scale 1:100

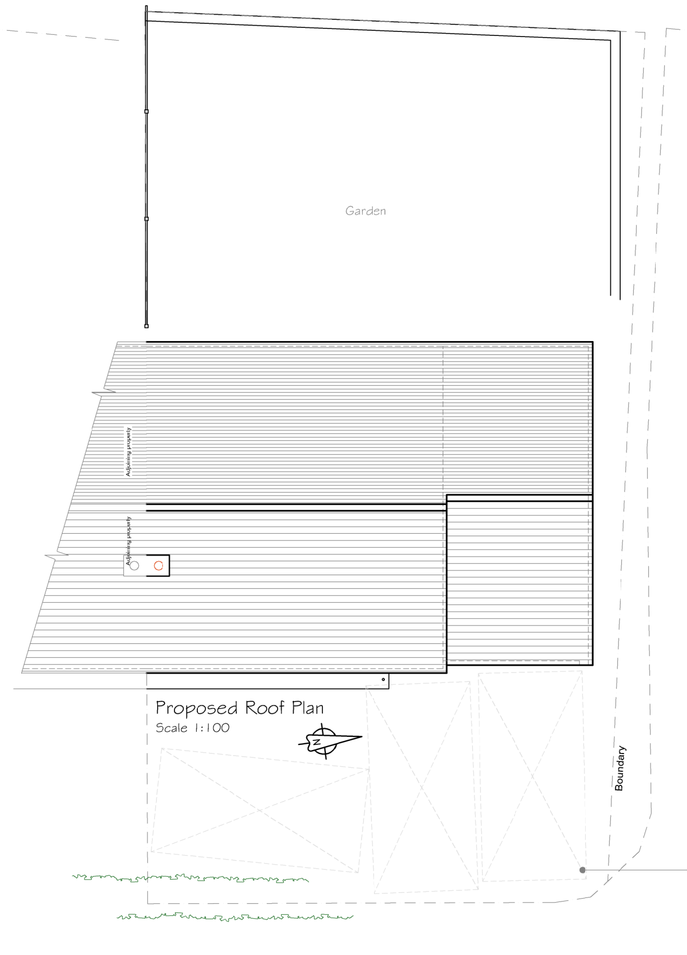

Proposed Roof Plan
Scale 1:100

Parking provision shown in dashed lines

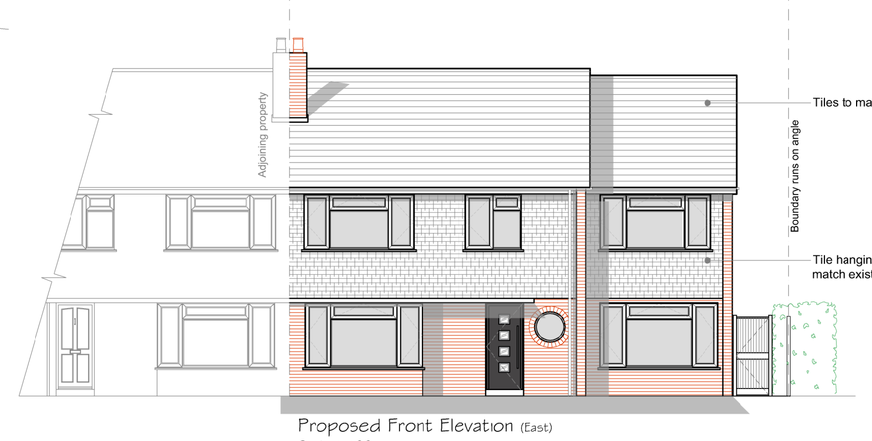

Proposed Front Elevation (East)
Scale 1:100

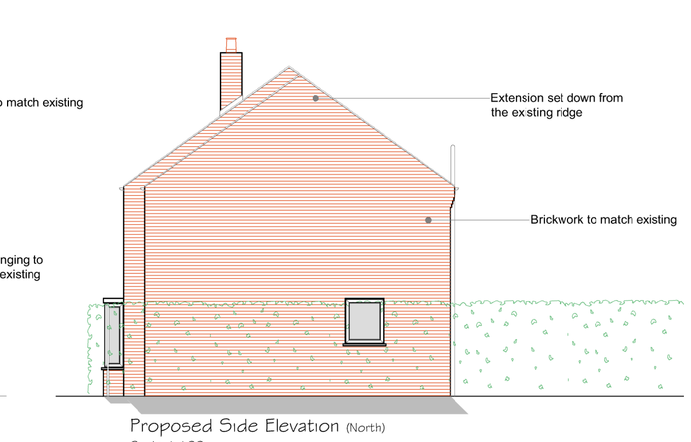

Proposed Side Elevation (North)
Scale 1:100

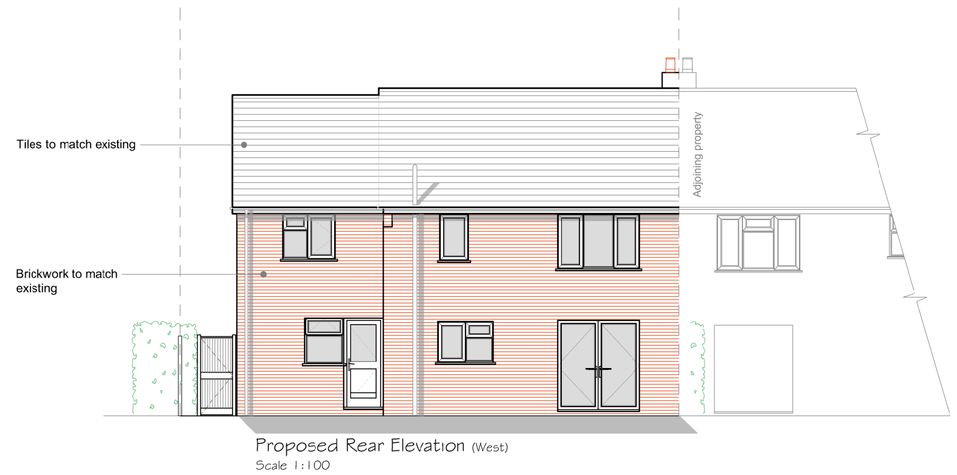

Proposed Rear Elevation (West)
Scale 1:100

0 5 10
SCALE BAR 1:100

Rev	Description	Date	PM
-			
A	Parking provision shown	18.12.19	MD

REVISIONS

PLANNING

CLIENT
Mr & Mrs Parkyn

PROJECT
Extension to
10a Forest End
Waterlooville
PO7 7AD

TITLE
Existing and Proposed
Plans and Elevations

iDraw Ltd, 26 Southdown Road,
Horndean, Hampshire. PO8 0ET
Tel: 02392 006 406 Mob: 07810 518 633
Email : idraw@live.co.uk Web www.idrawarchitecture.co.uk

iDraw Limited
©Copyright Reserved 2019.

Scale : 1:100,1250@A1
Date : DEC2019
Drawn by : MD
Drawing No: 19.268.100

A	B	C	D	E	F	G	H
J	K	L	M	N	P	Q	R
S	T	U	V	W	X	Y	Z