
APPENDIX 5


Highway Work Plans




MASTERPLAN (NOT TO SCALE)

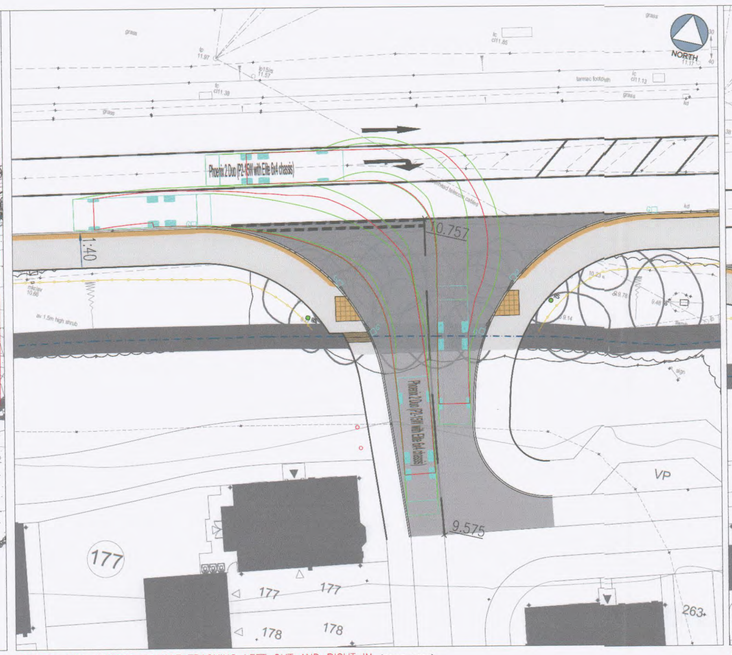

EASTERN SITE ACCESS VEHICLE TRACKING LEFT OUT AND RIGHT IN (SCALE 1:250)

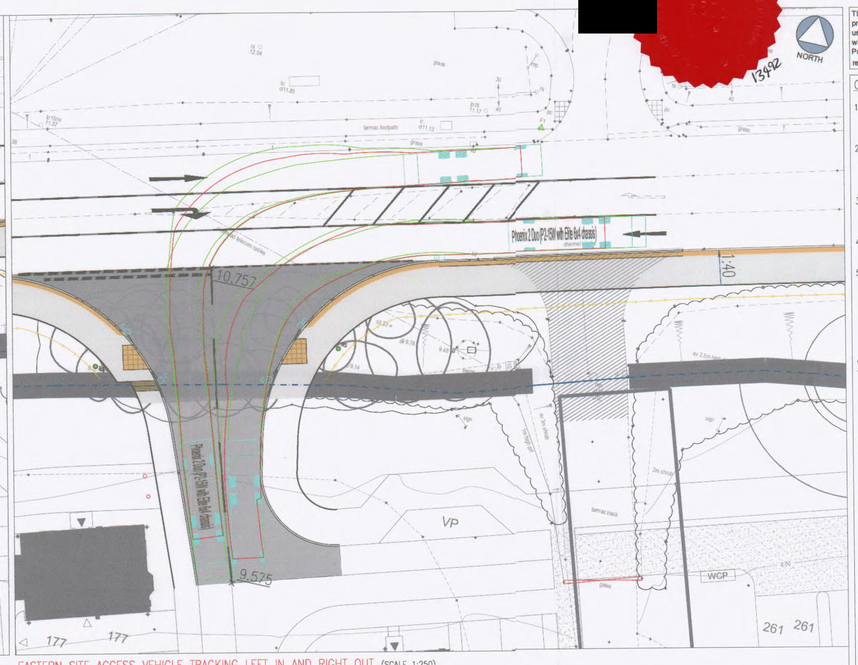

EASTERN SITE ACCESS VEHICLE TRACKING LEFT IN AND RIGHT OUT (SCALE 1:250)

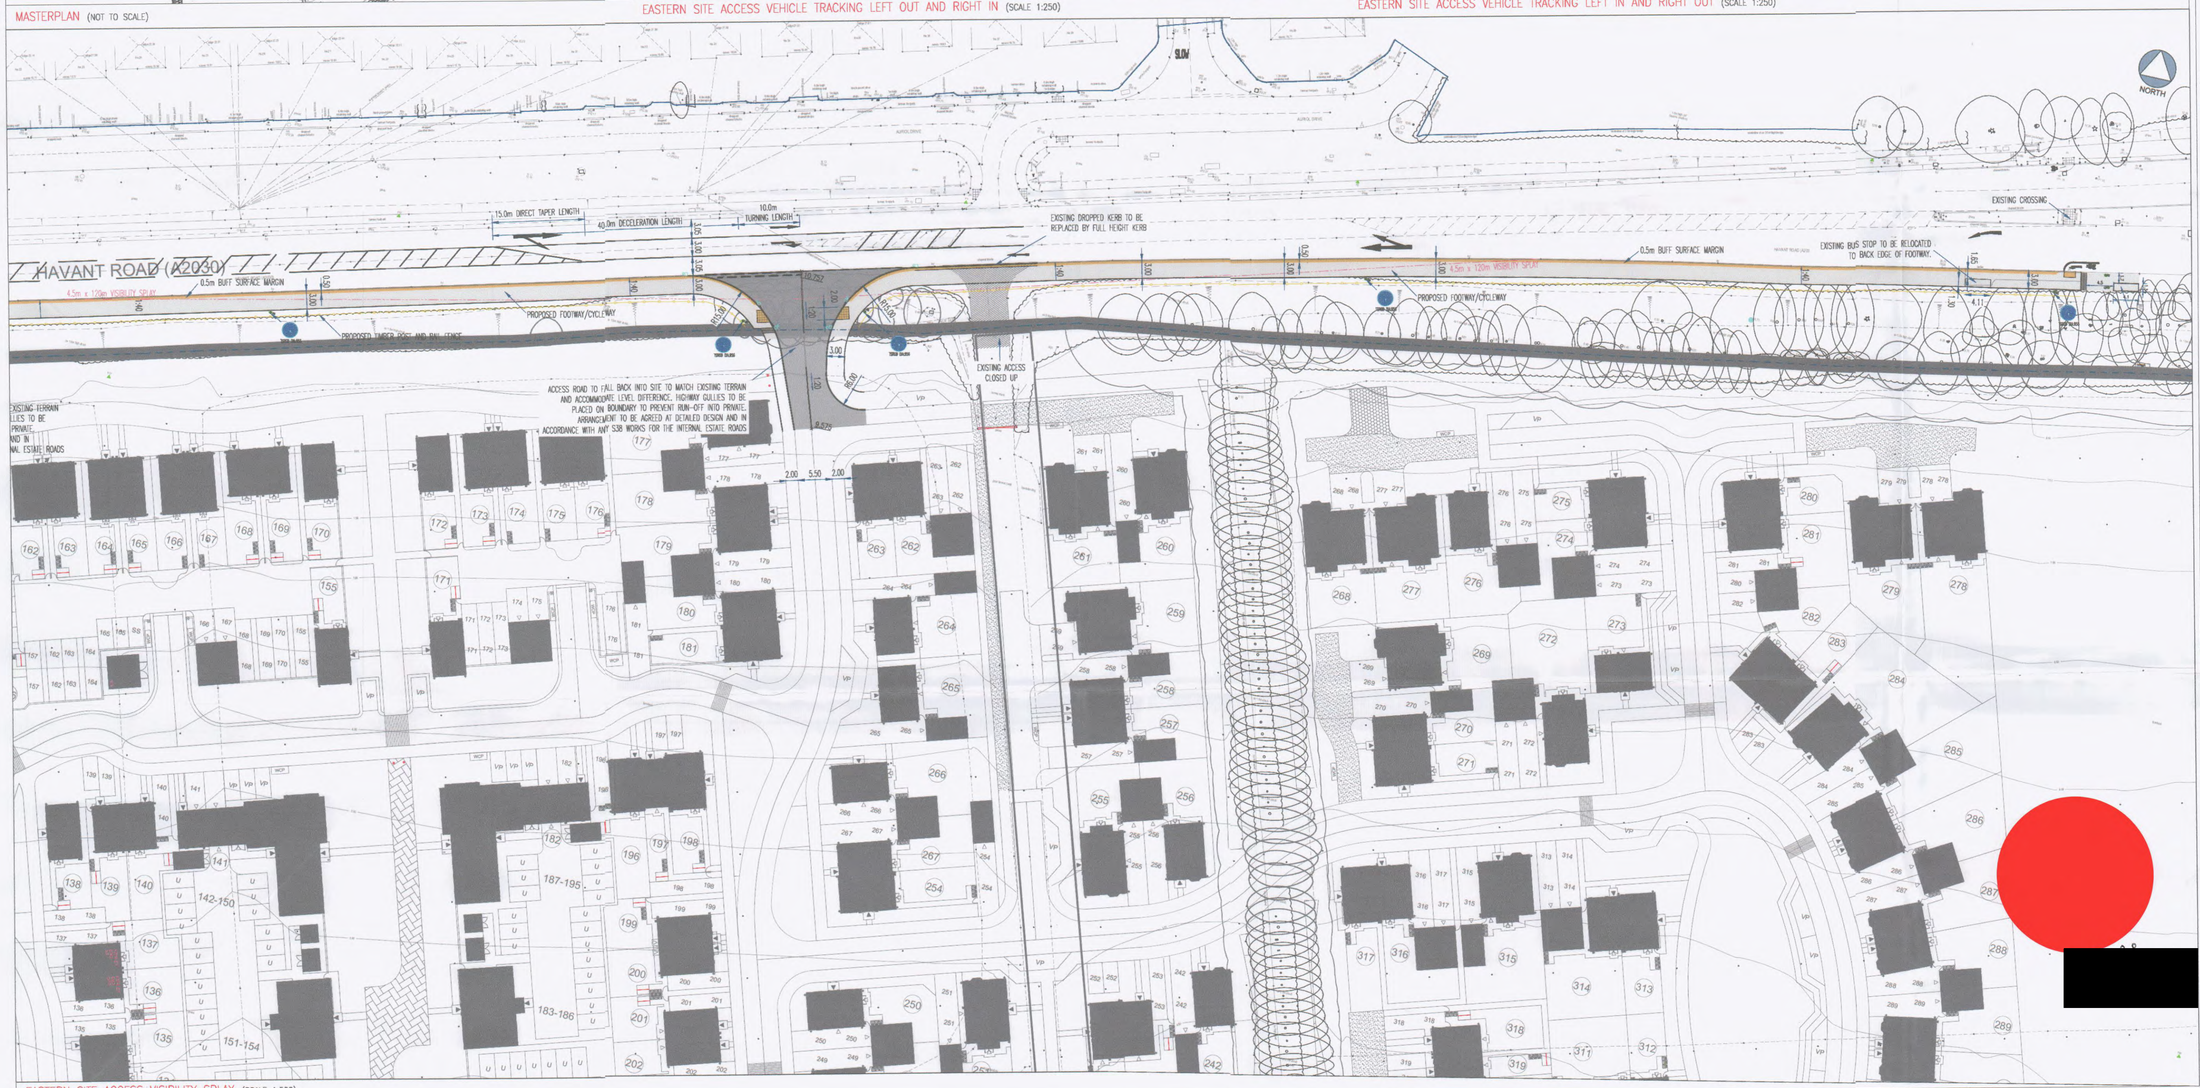


EASTERN SITE ACCESS VISIBILITY SPLAY (SCALE 1:500)

The drawings, information and data recorded in this document ("the information") is the property of Paul Basham Associates.This document and the information are solely for the use of the authorized recipient and this document may not be used, copied or reproduced in whole or part for any purposes other than which it was supplied by Paul Basham Associates. Paul Basham Associates makes no representation, undertakes no duty and accepts no responsibilities to any third party who may use or rely upon this document or the information.

GENERAL NOTES

1. THIS DRAWING IS INTENDED TO BE VIEWED IN COMBINATION WITH ALL RELEVANT ARCHITECTS, ENGINEERS, SERVICES AND SPECIALIST DRAWINGS AND SPECIFICATION.
2. ANY VARIATIONS OR DISCREPANCIES BETWEEN THESE DRAWINGS IN TERMS OF DIMENSIONS OR DETAILS SHOULD BE DRAWN TO THE ATTENTION OF THE ARCHITECT AND/OR THE ENGINEER FOR CLARIFICATION.
3. PAUL BASHAM ASSOCIATES ACCEPTS NO RESPONSIBILITY FOR THE ACCURACY OF BACKGROUN – THIS MUST BE TREATED
4. ALL DIMENSIONS AND LEVE DRAWING, PRINT, PLOT OR
5. THIS DRAWING SHOULD ON PROJECT PHASE IN THE IT "CONSTRUCTION". PAUL BA FOR CONSTRUCTION WORKS MARKED UNDER THIS PHAS

VEHICLE PROFILE

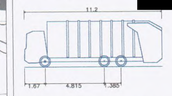

Phoenix 2 Duo (P2-15W with Elite 6x4 chassis)

Overall Length	11.200m
Overall Width	2.530m
Overall Body Height	3.751m
Min Body Ground Clearance	0.304m
Track Width	2.500m
Lock-to-lock time	4.00s
Curb to Curb Turning Radius	9.500m

KEY

INDICATIVE HAMPSHIRE COUNTY COUNCIL HIGHWAY BOUNDARY

GULLY WITH 150ø CONNECTION (U.N.O)

Rev	Description	Date	By	Chkd
H	REVISED SITE LAYOUT	18.09.19	JL	MS
G	REVISED SITE LAYOUT	14.06.19	JL	MS
F	REVISED DRAWING	01.05.18	EK	JL
E	REVISED DRAWING	10.08.17	CL	MS
D	REVISED DRAWING	28.07.17	EK	JL
C	REVISED DRAWING	28.06.17	EK	JL
B	SIGNALISED CROSSING UPGRATE	27.01.17	EK	JL
A	REVISED DRAWING	09.11.16	EK	JL

Paul Basham Associates Ltd
Lancaster Court
8 Barnes Wallis Road
Fareham Hampshire
PO15 5TU
T +44 (0) 1489 668134
E info@paulbashamassociates.com
W www.paulbashamassociates.com

Client: BARRATT HOMES

Project Name: FORTY ACRE FARM, BEDHAMPTON

Title: EASTERN SITE ACCESS ARRANGEMENT (SHEET 1 OF 2)

Project Phase: PRELIMINARY

Checked By	Checked Date	Drawn By	Drawn Date
JL	21.09.16	EK	20.09.16

Client Drawing No.

Scale: AS SHOWN (AT A1 SIZE)

PBA Drawing No.: 041-0023-003

Revision: H