


NOTES:
This drawing has been produced solely for PLANNING/DESIGN.
Do not Scale from this Drawing except for planning purposes.
Any drainage shown is presumed and to be checked on site
before commencement of works.
This drawing is the copyright of MF Designs Ltd.



Produced on 03 December 2018 from the Ordnance Survey National Geographic Database and incorporating surveyed revision available at this date.
This map shows the area bounded by 470535,99854 470535,99995 470677,99995 470677,99854.
Reproduction in whole or part is prohibited without the prior permission of Ordnance Survey.
Crown copyright 2018. Supplied by copla ltd trading as UKPlanningMaps.com a licensed Ordnance Survey partner (100054135).
Data licenced for 1 year, expiring 03 December 2019. Unique plan reference: v2b/301560/410299

Location

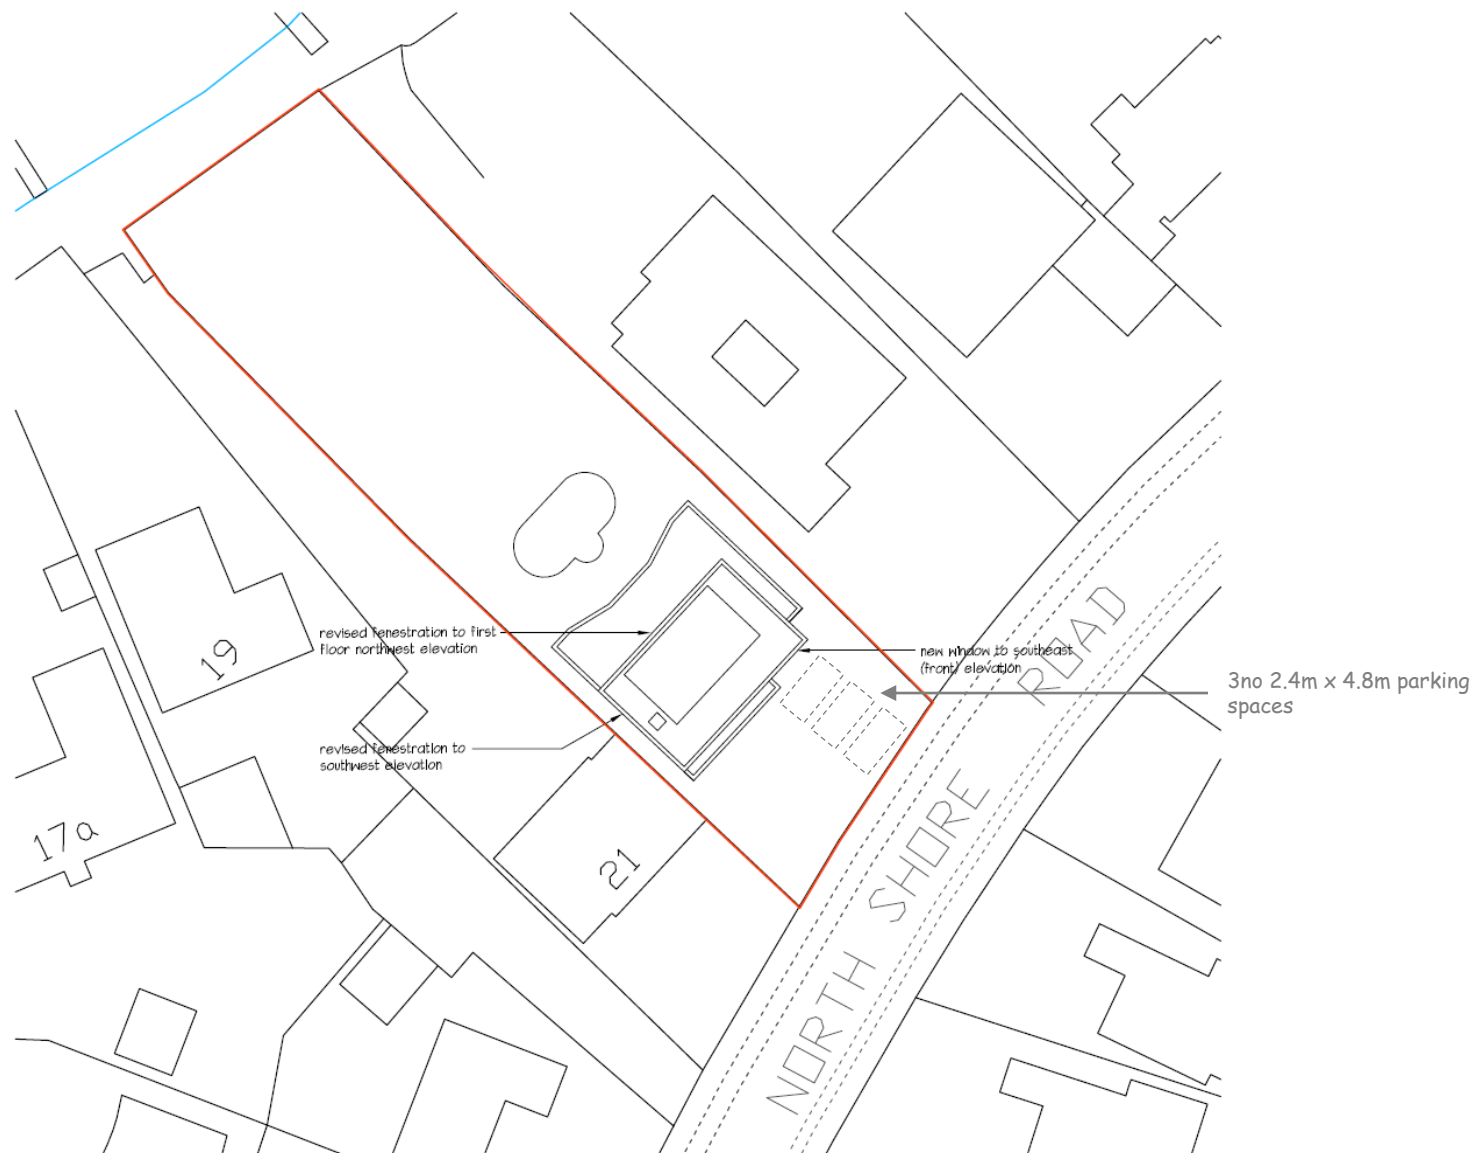

Block



A: 03/07/2019 - non-material amendment application with revised fenestration as indicated

mf designs ltd



Chartered Architects

36 Grove Road • Havant • Hampshire • PO9 1AR t/f 02392 470967
Director: Martin Farrer RIBA • Co Registration No.4507379 e admin@mfdesigns.org.uk

Date: December 2018 Job No: 3212
Scale: 1:1250/500 Drg No: P_04 A

EXTENSION & ALTERATIONS - 23 North Shore Road, Hayling Island.