


**PROPOSED SINGLE STOREY SIDE ADDITION.
40, WESTWAYS, BEDHAMPTON, HAVANT, HANTS.
FOR MR & MRS C W MILLER.**

HAVANT BOROUGH
COUNCIL

18 AUG 2020

RECEIVED

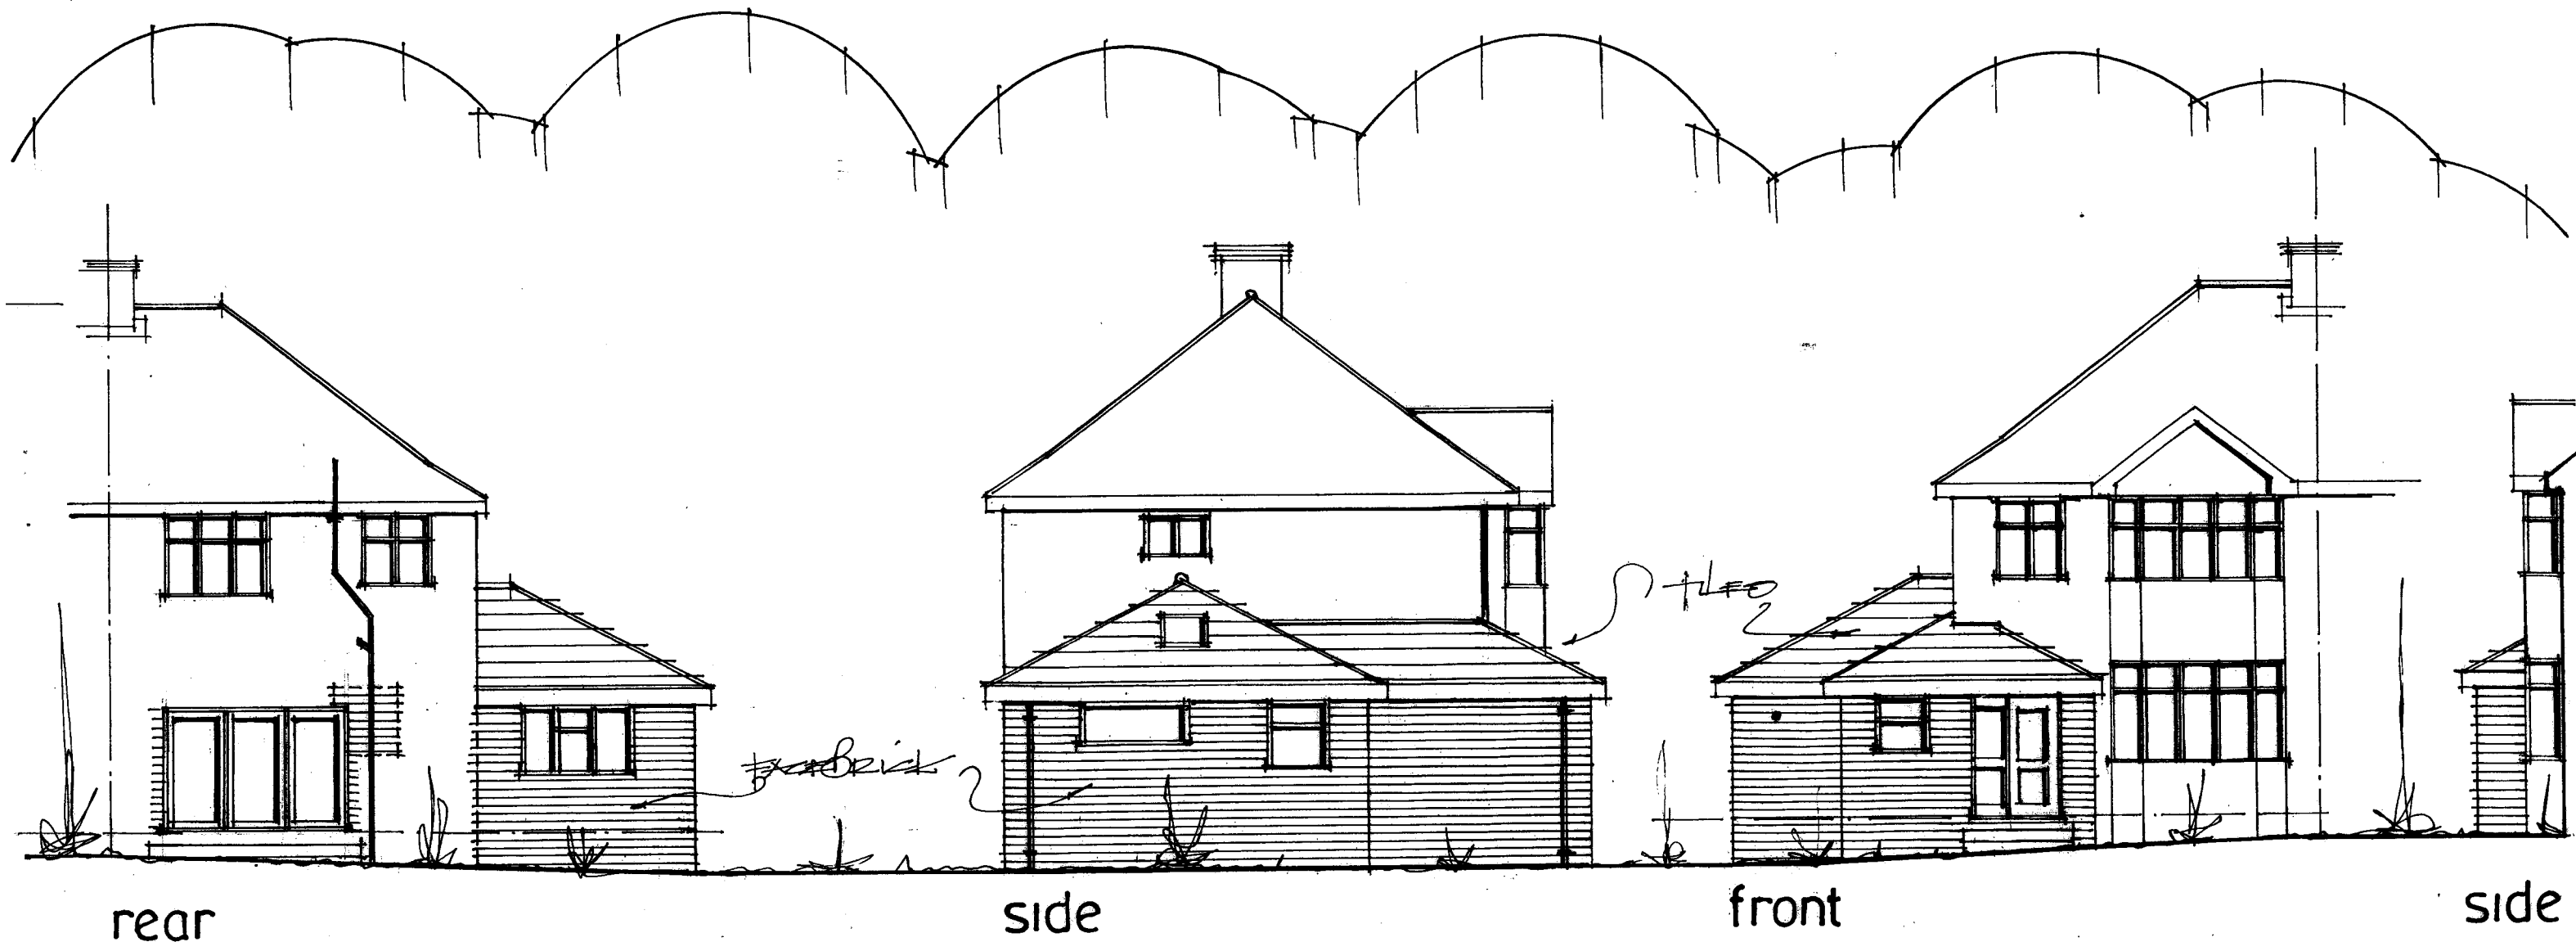

PROPOSED ELEVATIONS

date aug 20
scale 1:100

PETER J. WALKER
ISLAND DESIGN
182 SEAFRONT, HAYLING ISLAND, HANTS
PO11 9AN
TEL 02392467571