

174 west street

railway line

notes

this drawing is the copyright of the **pdp architecture llp** and must not be reproduced in whole or part or used for the execution of works without the permission.

all dimensions to be checked on site prior to commencement of construction works and the architect notified of any discrepancy.

figured dimensions are to be used in preference to scaled dimensions.

no deviation from this drawing will be permitted without prior consent of the architect.

all drawings are prepared subject to a full measured and structural survey of the buildings and site.

all structural work is subject to the appointment of a structural engineer to confirm and agree the structural proposals.

as proposed licence no. 100030449.

health & safety:
exceptional risks involving specific methods of construction or exceptional maintenance issues:
NO SIGNIFICANT RISK

site section 1-1



houses beyond site in staunton road

houses beyond site in staunton road

176 west street

166-174 west street

the prince of wales ph


site section 2-2



6 staunton road

staunton road

site section 3-3

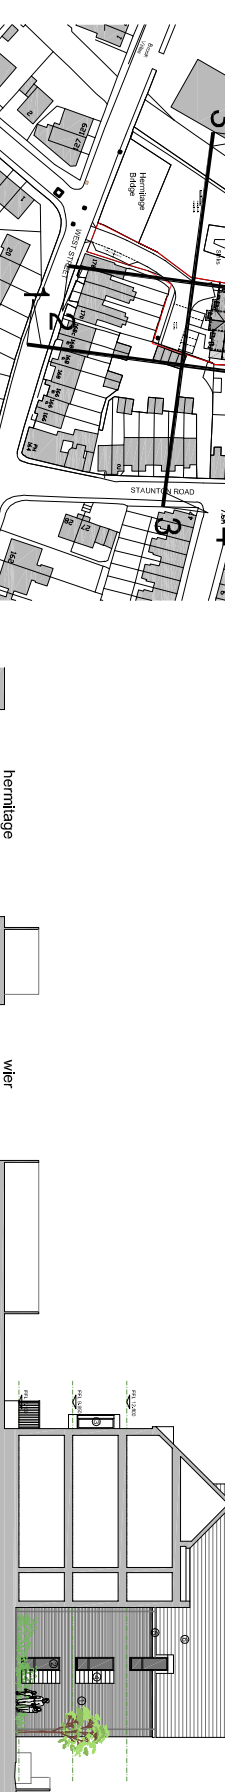


hermitage stream

water

10 staunton road

staunton road

site section 4-4

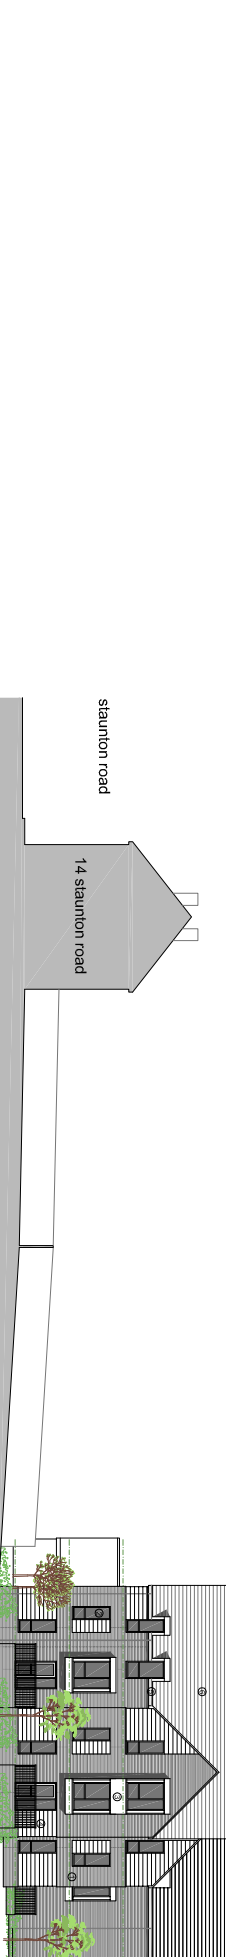


staunton road

14 staunton road

hermitage stream

site section 5-5

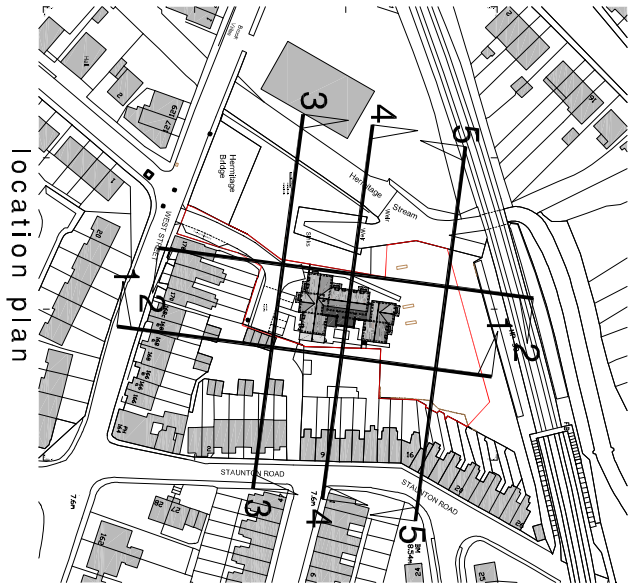


location plan

PLANNING



Havant Housing Association
meeting supported housing needs locally

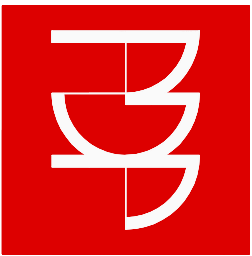

pdp architecture llp

chartered architects town planning
interior design consultants

2 beechworth road havant
hampshire po9 1ax
tel 023 9248 1100
fax 023 9247 5050
email pdp@pdp-architects.co.uk
www.pdp-architects.co.uk

project		
Proposed Development The Burrows West Street Bedhampton		
detail		
Site Sections		
drawn	checked	MBW
date	status	Planning
Oct 2019		
at scale	a3 scale	rev
1:200	1:400	28065-PD202

site sections