


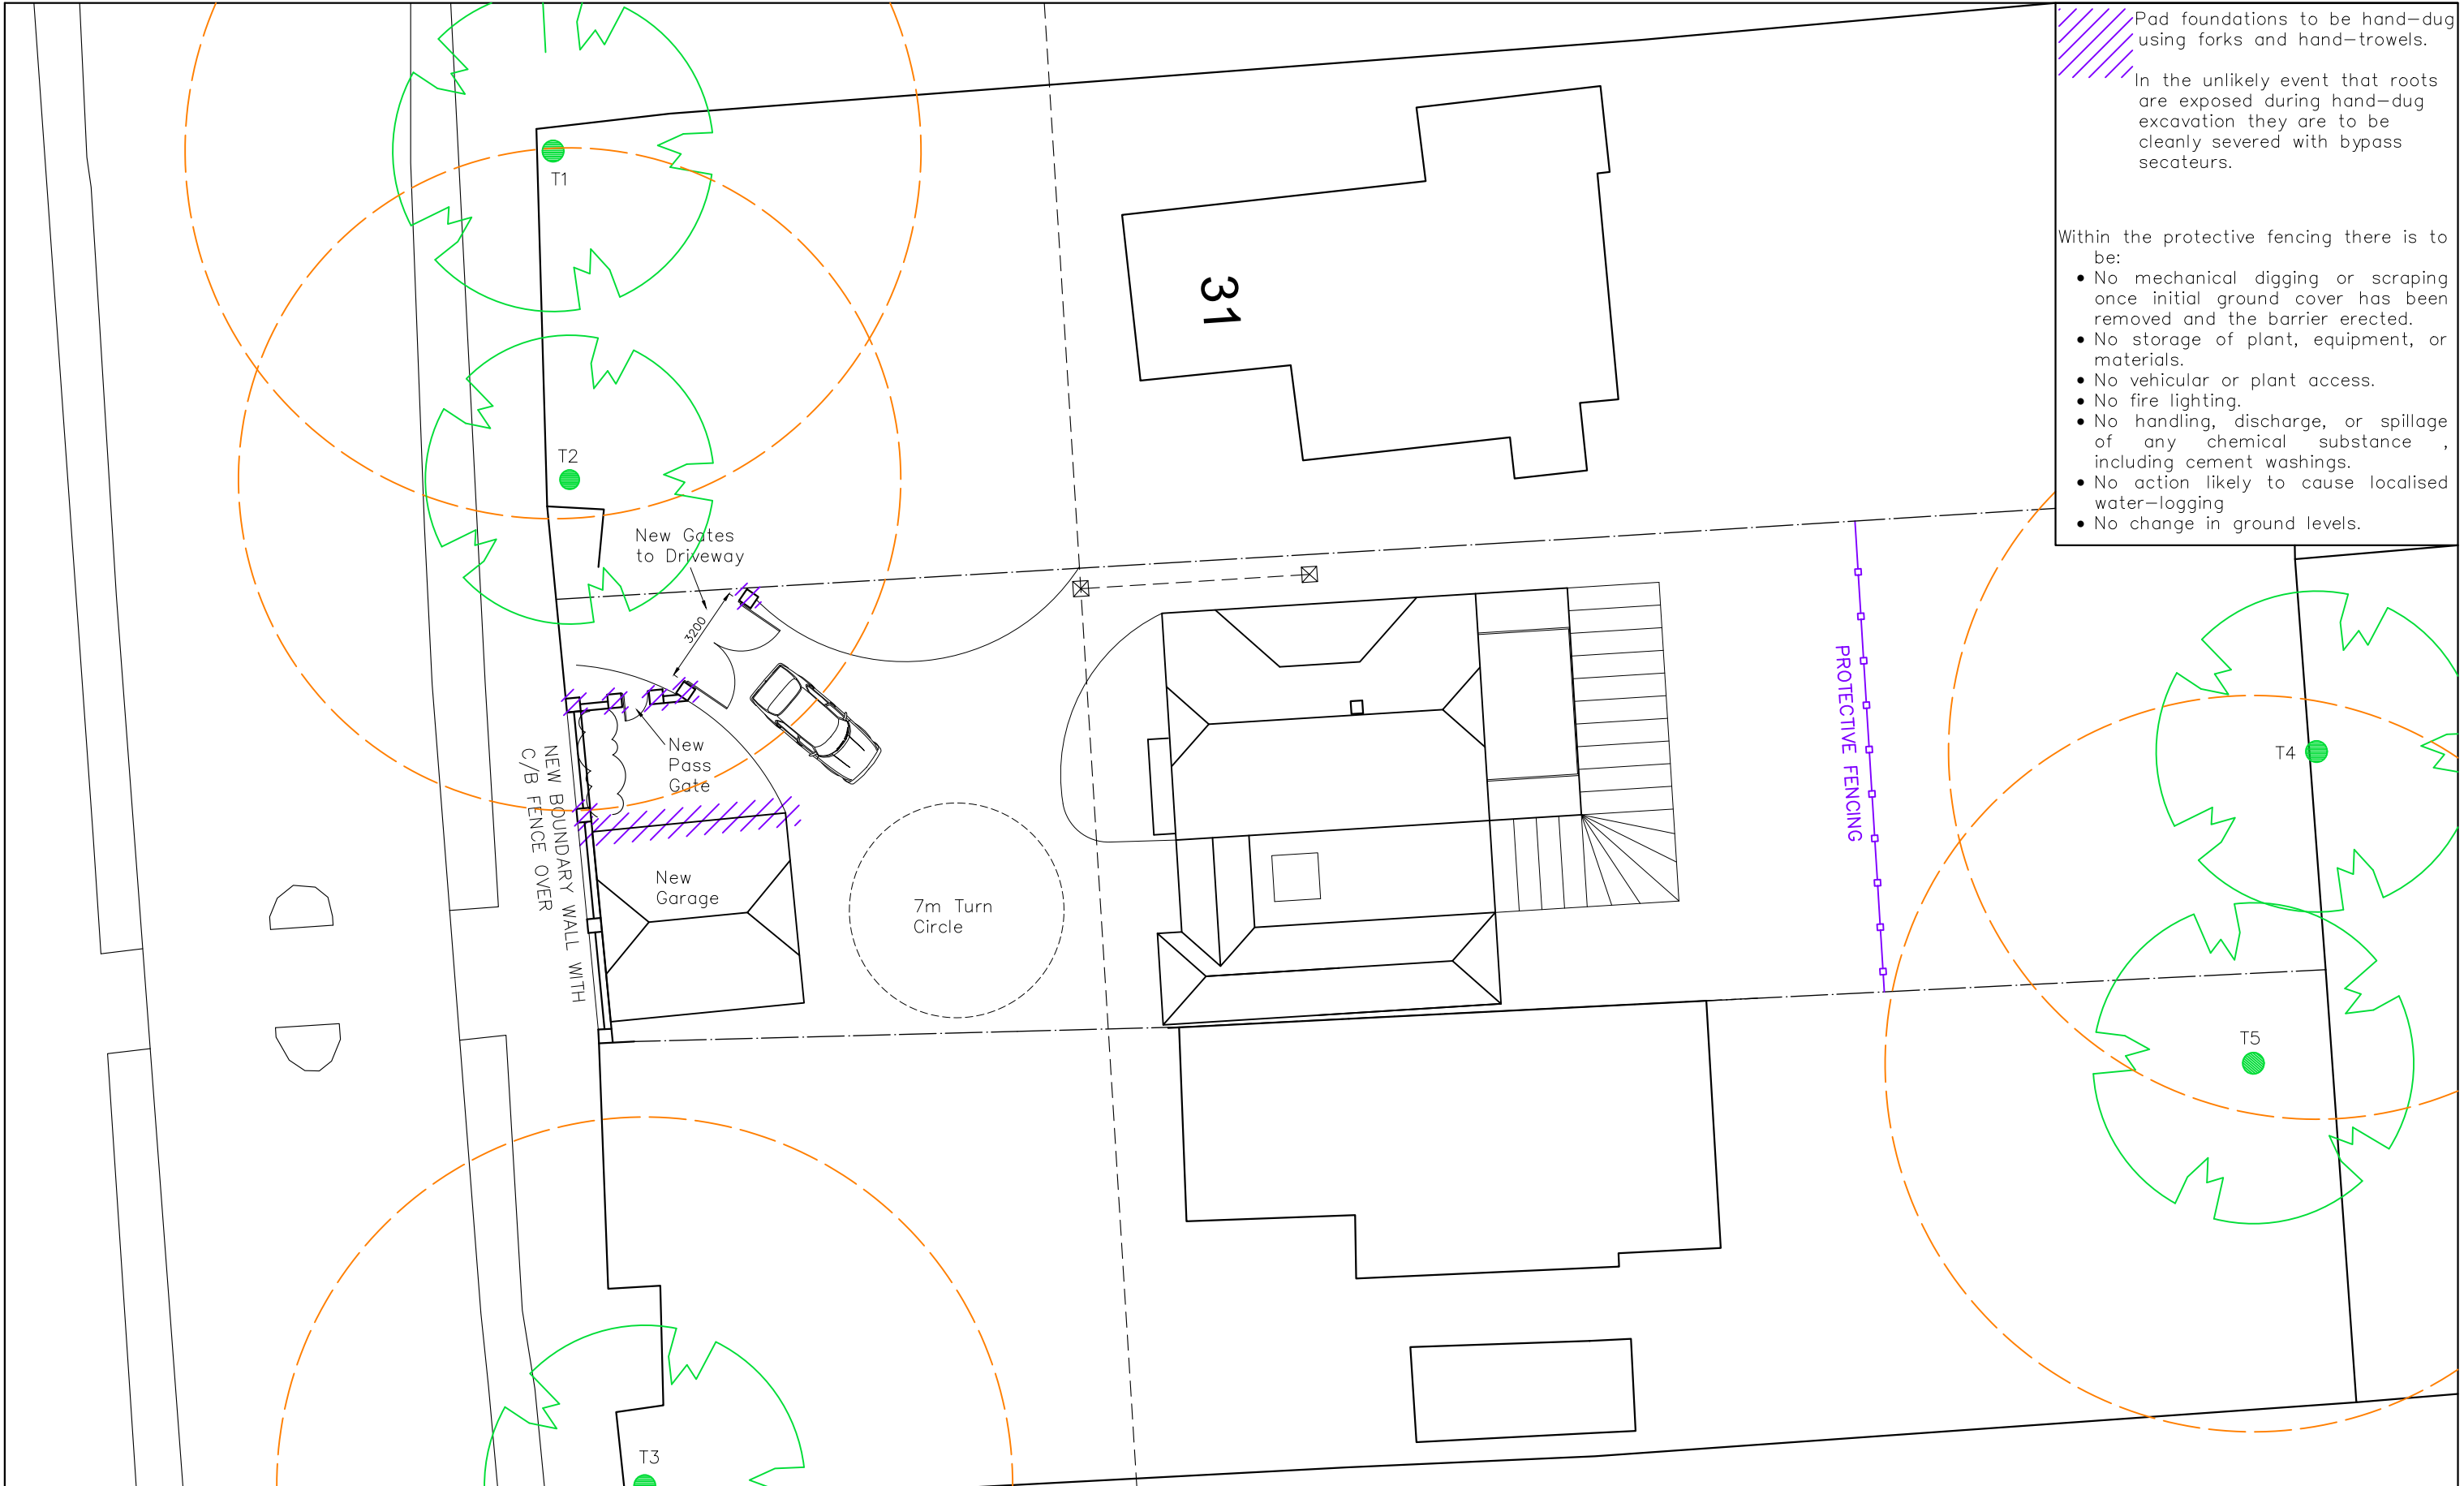

 Pad foundations to be hand-dug using forks and hand-trowels.

In the unlikely event that roots are exposed during hand-dug excavation they are to be cleanly severed with bypass secateurs.

Within the protective fencing there is to be:

- No mechanical digging or scraping once initial ground cover has been removed and the barrier erected.
- No storage of plant, equipment, or materials.
- No vehicular or plant access.
- No fire lighting.
- No handling, discharge, or spillage of any chemical substance, including cement washings.
- No action likely to cause localised water-logging
- No change in ground levels.

 Critchley Architecture And Design Ltd. Contact: 02392 474 919 info@caad.online The Old Brewery, 15E South Street, Havant, PO9 1BU		TREE PLAN		33 Langstone Road Havant PO9 1RB	Scale A1=1:100, A3=1:200 Drawn OS/JHL Date 12/06/2020
		Revisions	a) Tree nos added/13.07.20/JHL b) c) d)		
					
					