



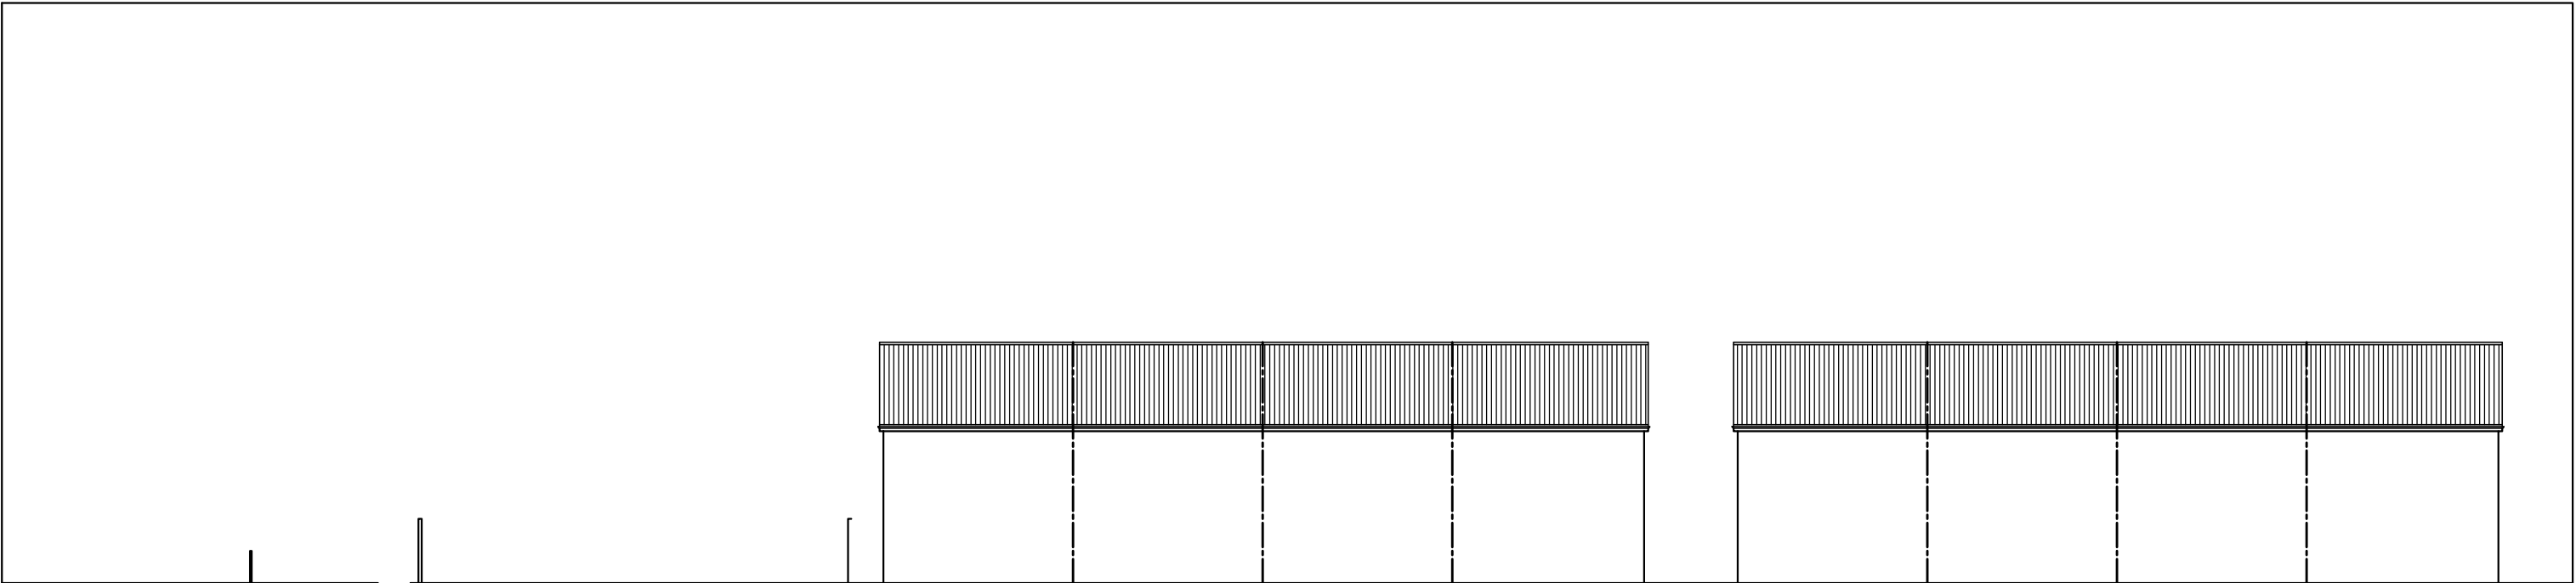

Existing Streetscene Elevation

93–99

101–107

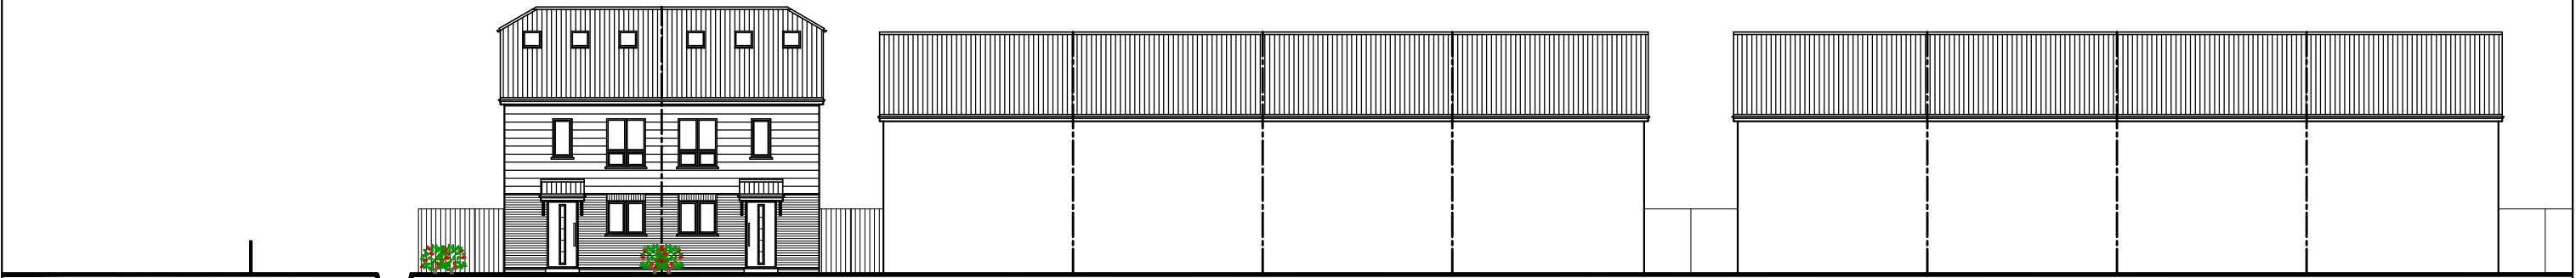

93A    93B

93–99

101–107

Proposed Streetscene Elevation