
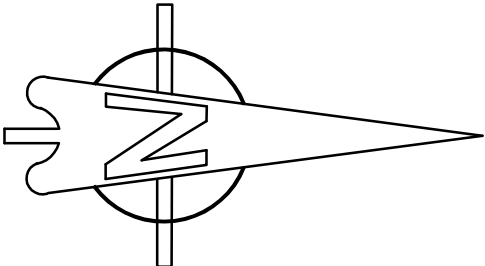


No.41 Stakes Hill Road, Waterloooville, Hampshire.

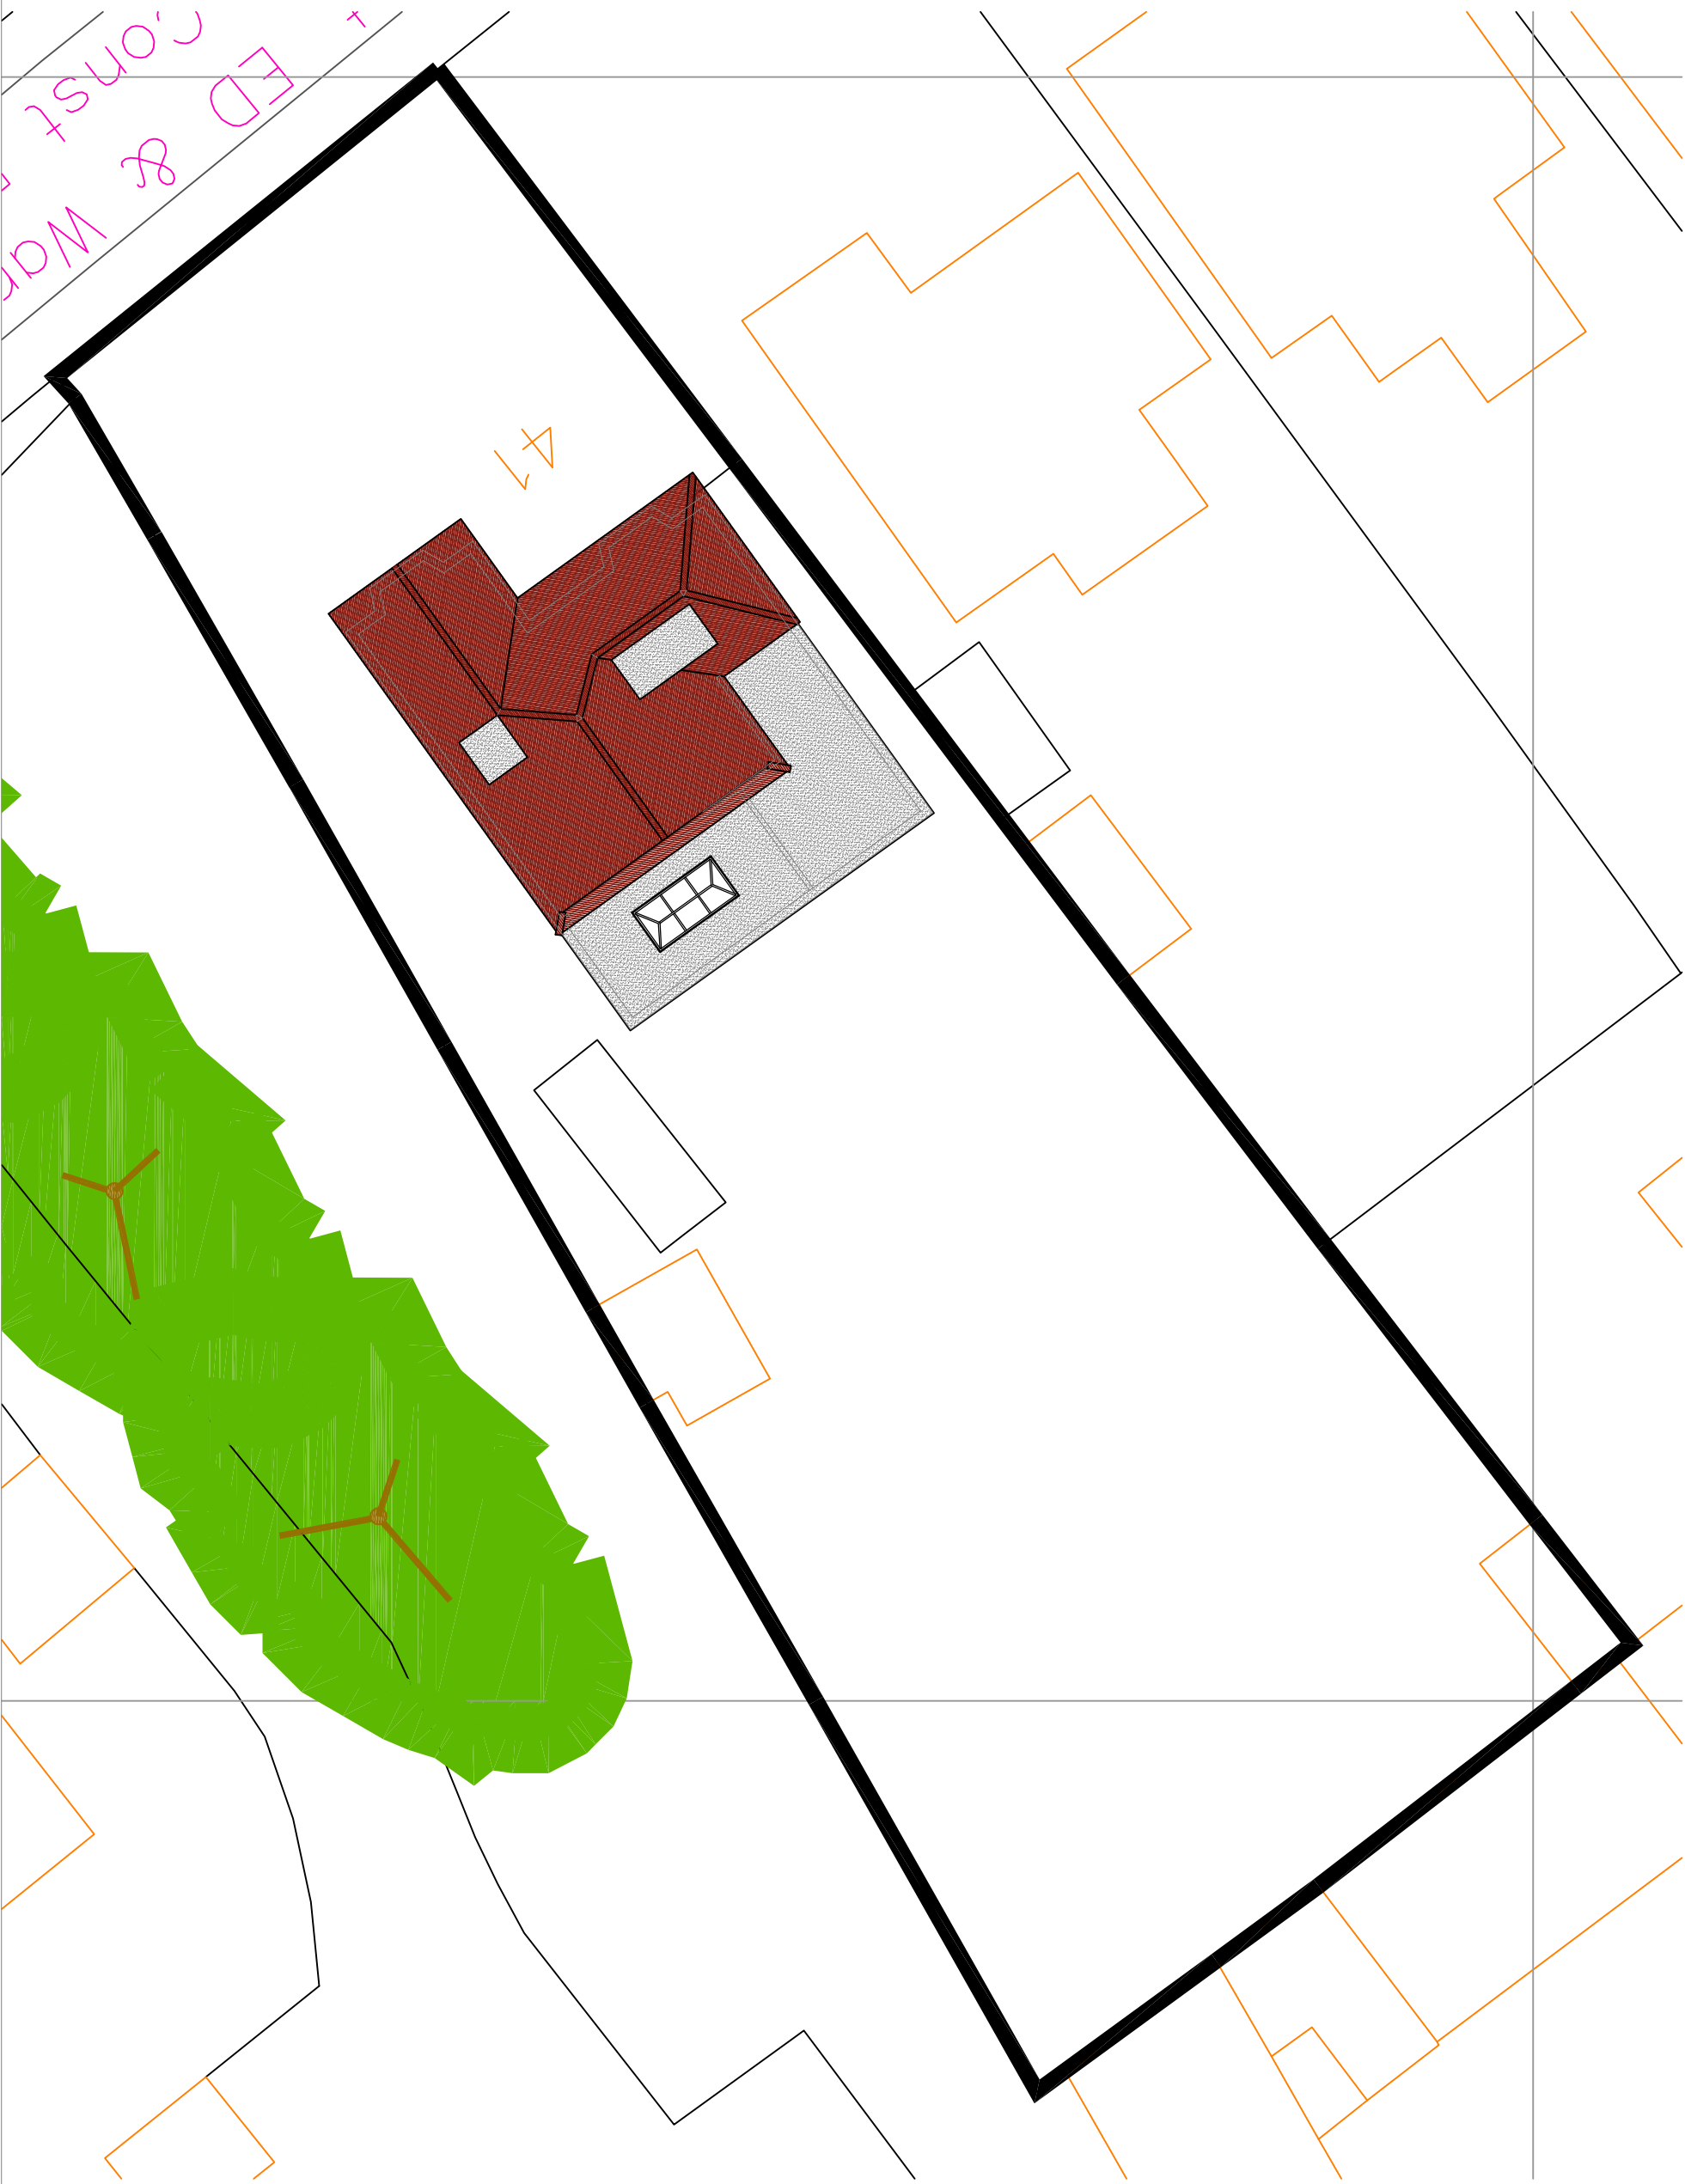

Job Title
**No.41 Stakes Hill Road,
Waterlooville, Hampshire**

Client
Mr & Mrs Moore

Drawing Title
**Building Regulations
Site & Location Plan
1:200**

Scale 1:200

Drawn LSW Amended LSW Checked *** Date Aug 2000

Dwg. No. **200 A** Rev.