



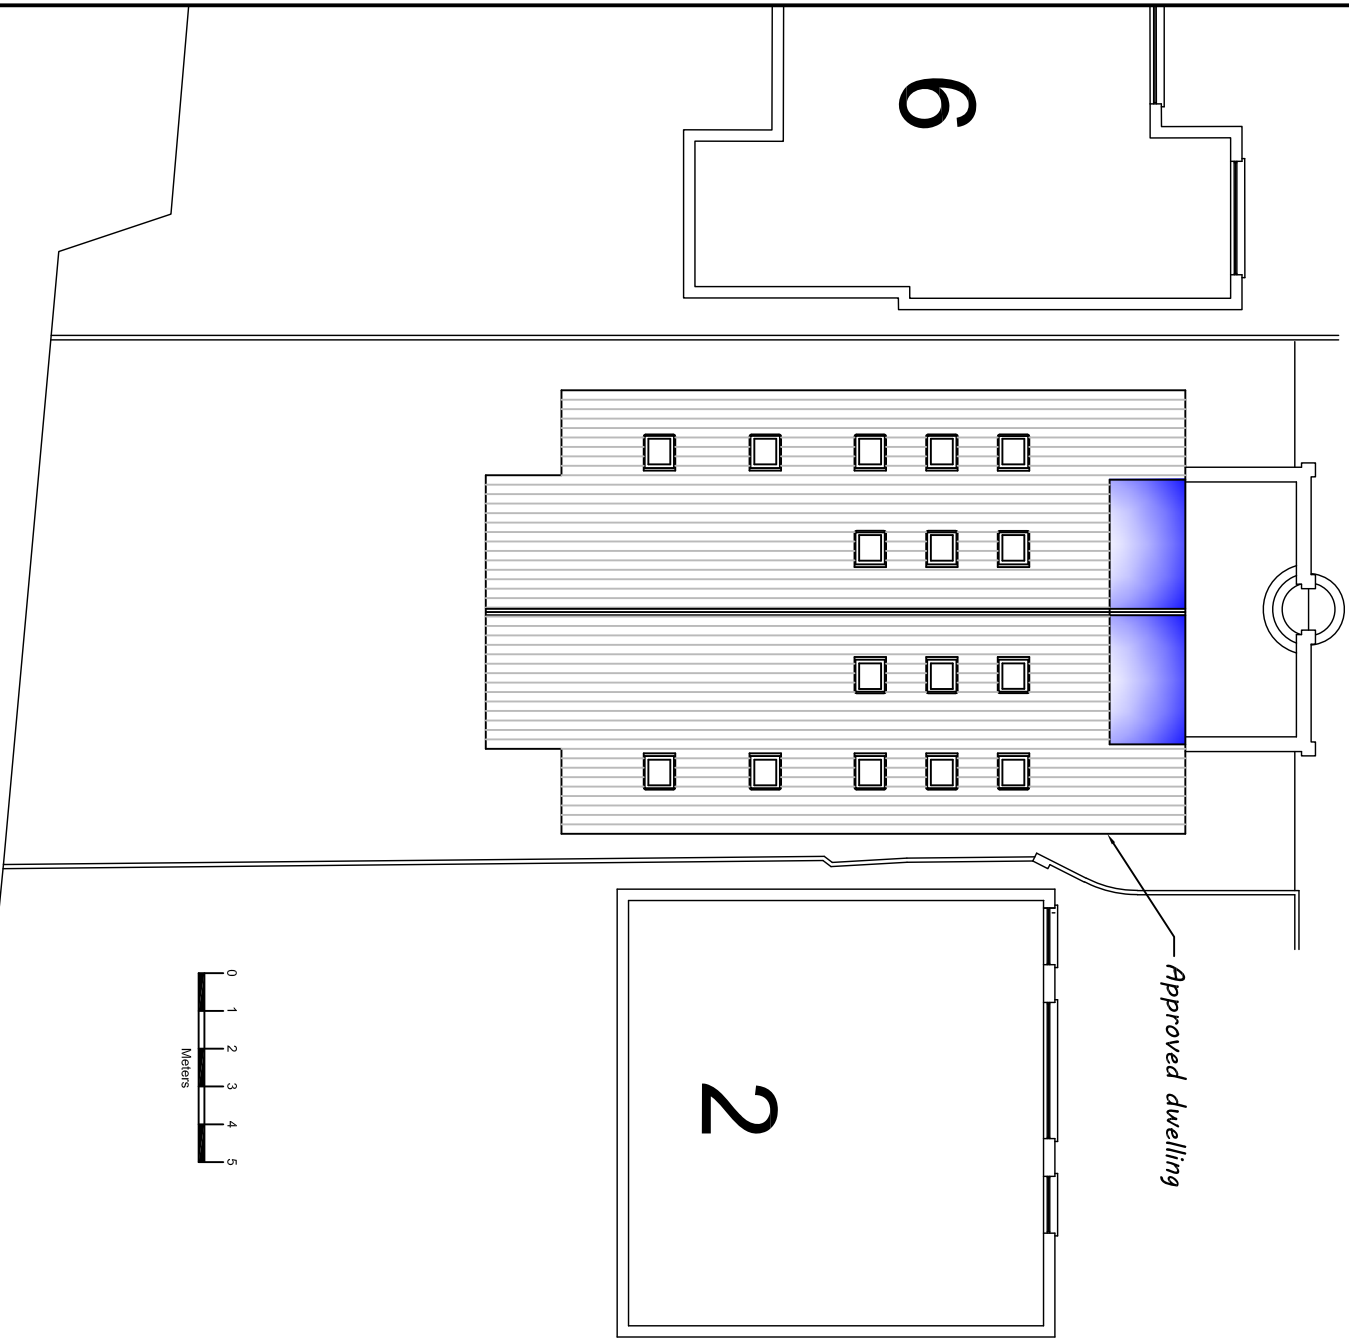

Block Plan as approved

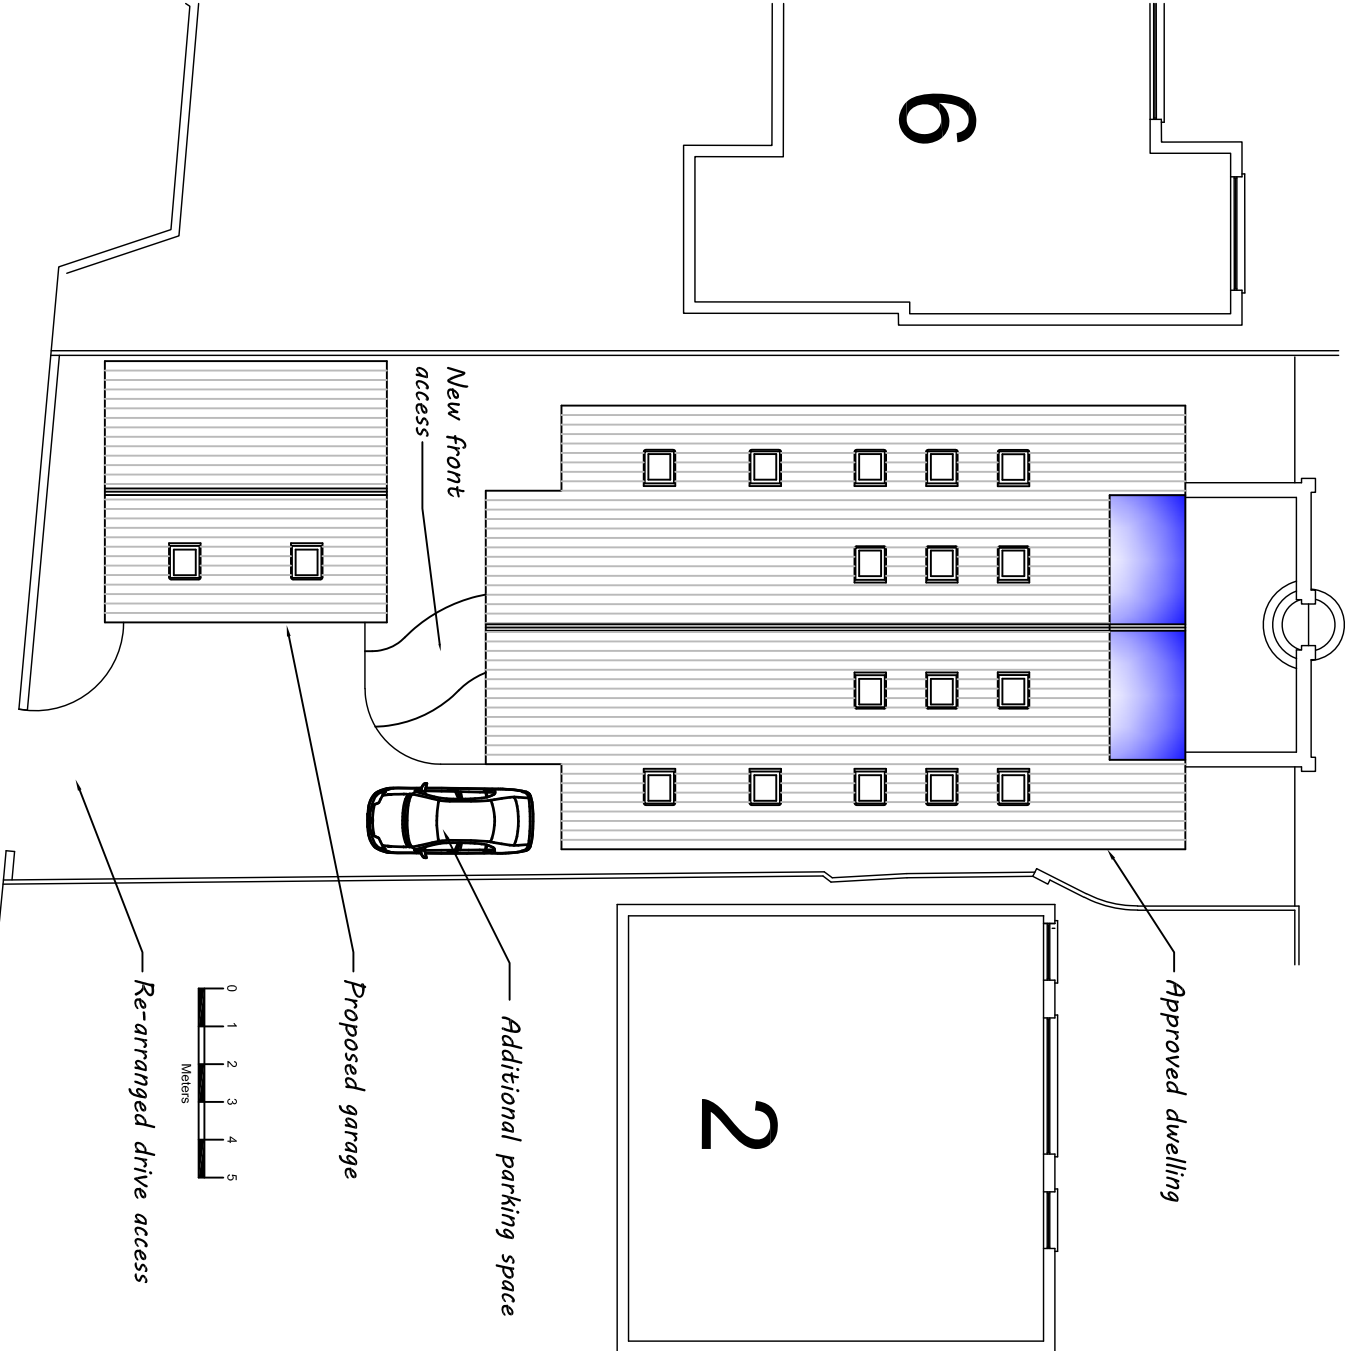

Block Plan as proposed

		Architectural & Civil Engineering Design 143 Station Road, Liss, Hants. GU33 7AJ Tel 01730 894988 e-mail: enquiries@acedesigns-ltd.co.uk www.ace-designs.co.uk		Job Title Proposed detached garage at 4 Bembridge Drive, Hayling Island		Client Mr & Mrs Adams-Madgwick		Scale 1:200 @ A3		Date May 2020		Designed GG	
Drawing Title Block Plan as approved and as proposed								Drawn EV		Checked GG		Approved	
								Job No 190103		Drawing No 190103/202		Rev	