


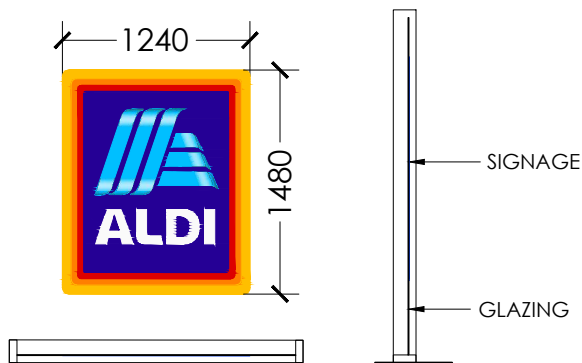

SIGN 01: ALDI CASEMENT SIGN
INTERNALLY ILLUMINATED
SCALE 1:50


NEW METAL FRAMED SIGNAGE
FEATURE WITH TIMBER PANELS
INSERTS



SIGN 02: NEW ALDI LOGO VINYL
ON GLAZING
NON ILLUMINATED
SCALE 1:50



SIGN 05: ALDI CASEMENT SIGN
INTERNALLY ILLUMINATED
SCALE 1:50

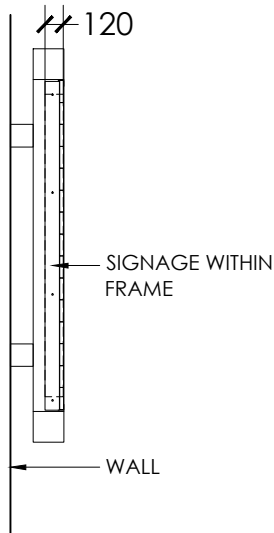

PLANNING ISSUE

NOTES:

- Contractors must check all dimensions on site. Only figured dimensions are to be worked from. Discrepancies must be reported to the Architect or Engineer before proceeding.
- © This drawing is copyright

SIGNS 01 & 05: ALDI CASEMENT SIGN (6,387mm x 2,000mm x 120mm)

SINGLE FACED WALL MOUNTED SIGN. HIGH QUALITY FABRICATED ALUMINIUM SIGNCASE. SIGN PANEL IS POLYCARBONATE WITH SCREEN PRINTED 5 COLOUR FOIL LOGO AND WHITE 'ALDI' TEXT ON BLUE BACKGROUND. MAX SYMBOL SIZE 1,018mm.

DURING TRADING HOURS, STATIC INTERNAL LED ILLUMINATION IS PROVIDED WITH '3M' LIGHT ENHANCEMENT FILM INSIDE .

SIGN IS INTERNALLY ILLUMINATED

SIGN 02: ALDI LOGO VINYL ON GLAZING (1,480mm x 1,240mm x 1.5mm)

HIGH QUALITY FIVE COLOUR SCREEN PRINTED VINYL APPLIED TO OUTSIDE SURFACE OF GLAZING. MAX SYMBOL SIZE 600mm.

SIGN IS NON ILLUMINATED.

SIGN 03: ALDI WELCOME VINYL SIGN (2,200mm x 523mm x 1.5mm)

HIGH QUALITY FIVE COLOUR SCREEN PRINTED VINYL APPLIED TO OUTSIDE SURFACE OF GLAZING. MAX SYMBOL SIZE 400mm.

SIGN IS NON ILLUMINATED.

SIGN 04: ALDI DELIVERIES SIGN (1,500mm x 250mm)

SINGLE FACED WALL MOUNTED ALUMINIUM SIGN. MAX SYMBOL SIZE 200mm.

SIGN IS NON ILLUMINATED.

SIGN 06: ALDI DELIVERIES DIRECTIONAL SIGN (500mm x 200mm)

SINGLE FACED WALL MOUNTED ALUMINIUM SIGN. MAX SYMBOL SIZE 100mm.


SIGN IS NON ILLUMINATED.




SIGN 04: ALDI DELIVERIES SIGN
NON ILLUMINATED
SCALE 1:25



SIGN 06: ALDI DELIVERIES
DIRECTIONAL SIGN
NON ILLUMINATED
SCALE 1:25

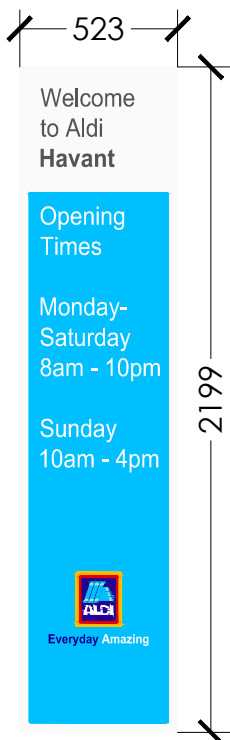

SIGN 03: ALDI WELCOME SIGN
VINYL ON GLAZING
NON ILLUMINATED
SCALE 1:25

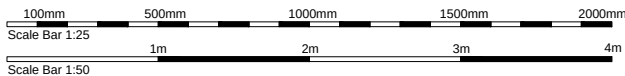

This drawing is copyright and may not be reproduced in whole or part without written authority. Do not scale off this drawing.

																		
					- dd-mm-yy -----				---		---							
Rev					Date					Description					Rev By		Chk'd By	
Project Title					PROPOSED FOODSTORE													
					HAVANT CENTRAL RETAIL PARK PARK WAY HAVANT PO9 1HH													
Client					ALDI STORES LIMITED - SHEPPEY													
Status					PLANNING													
Scale					1:50 & 1:25					Drawing Size					A3			
Date					05.08.2019					Drawn By		SR		Checked		RO'D		
</																		