



Department of Planning and Development
Havant Borough Council
Public Service Plaza
Civic Centre Road
Havant
Hampshire
PO9 2AX

Your ref
APP/20/00472

Our ref
PLAN-033902

Date
09/07/2020

Contact
Tel 0330 303 0119

Dear Sir/Madam,

Proposal: Removal of existing hedge to eastern boundary and erection of 2.2M wall/fence.
Site: APP/20/00472: - 41, Avenue Road, Hayling Island, PO11 0LX.

Thank you for your letter dated 19/06/2020.

Southern Water has no objection for the above proposal.


For further advice, please contact Southern Water, Southern House, Yeoman Road, Worthing, West Sussex, BN13 3NX (Tel: 0330 303 0119).

Website: southernwater.co.uk or by email at: developerservices@southernwater.co.uk

Yours faithfully,

Joff Edevane
Growth Planning Lead
Business Channels

SOUTHERN WATER

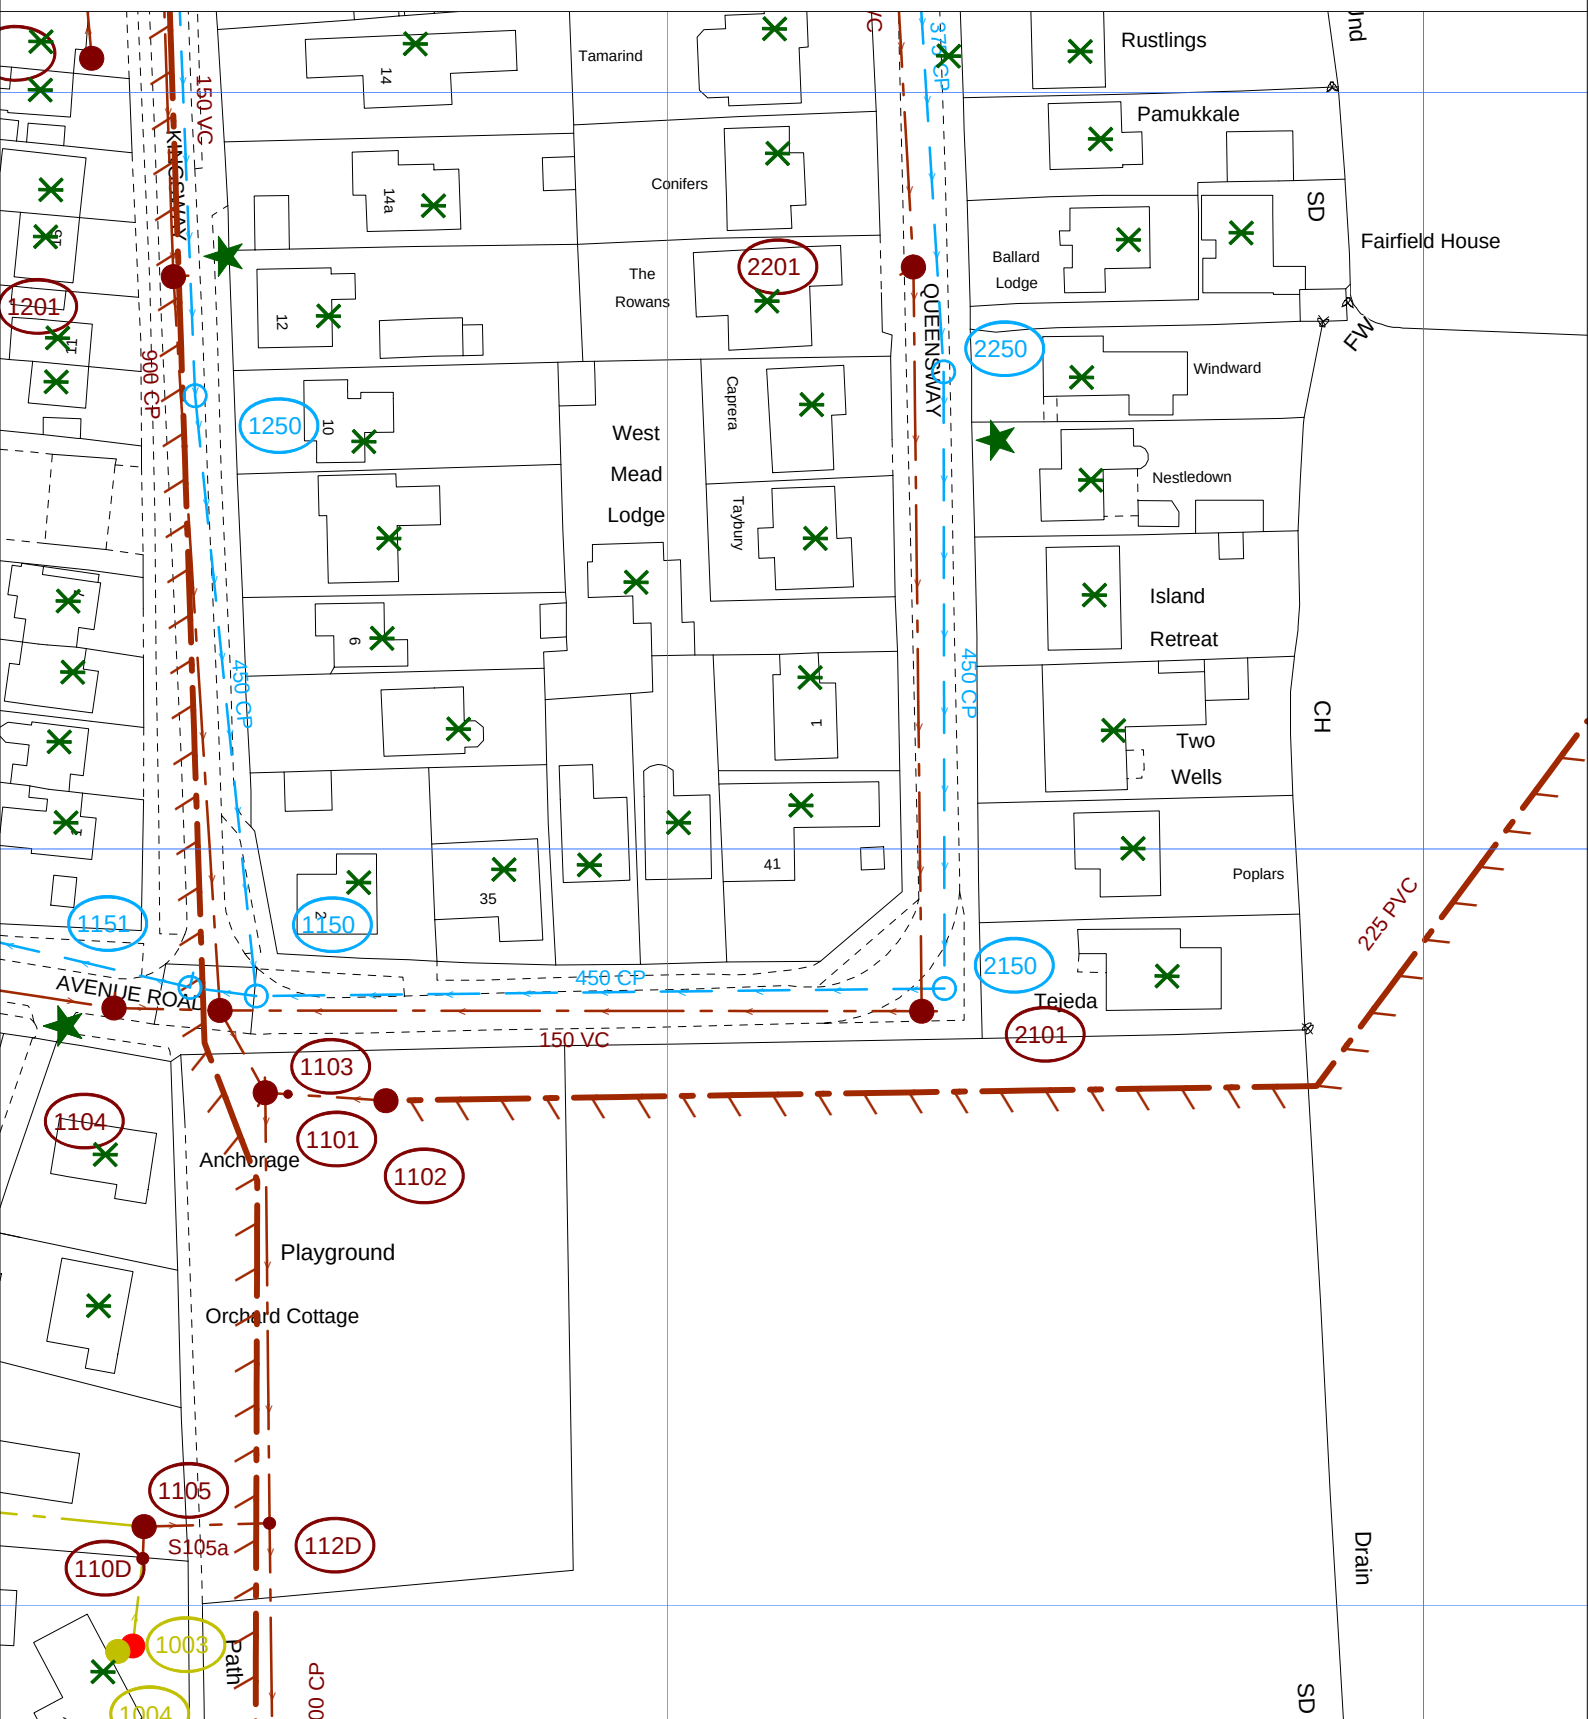

The positions of pipes shown on this plan are believed to be correct, but Southern Water Services Ltd accept no responsibility in the event of inaccuracy. The actual positions should be determined on site.

Based upon Ordnance Survey Digital Data with the permission of the controller of
H.M.S.O. Crown Copyright Reserved Licence No. WU 298530

O.S. REF: SU7203SW

Scale: 1:1000

Screen Print

WARNING: BAC pipes are constructed of Bonded Asbestos Cement

WARNING: Unknown (UNK) materials may include Bonded Asbestos Cement



Printed By: sheetyv

Date: 8-7-2020

Southern Water MapGuide Browser

Requested By:

