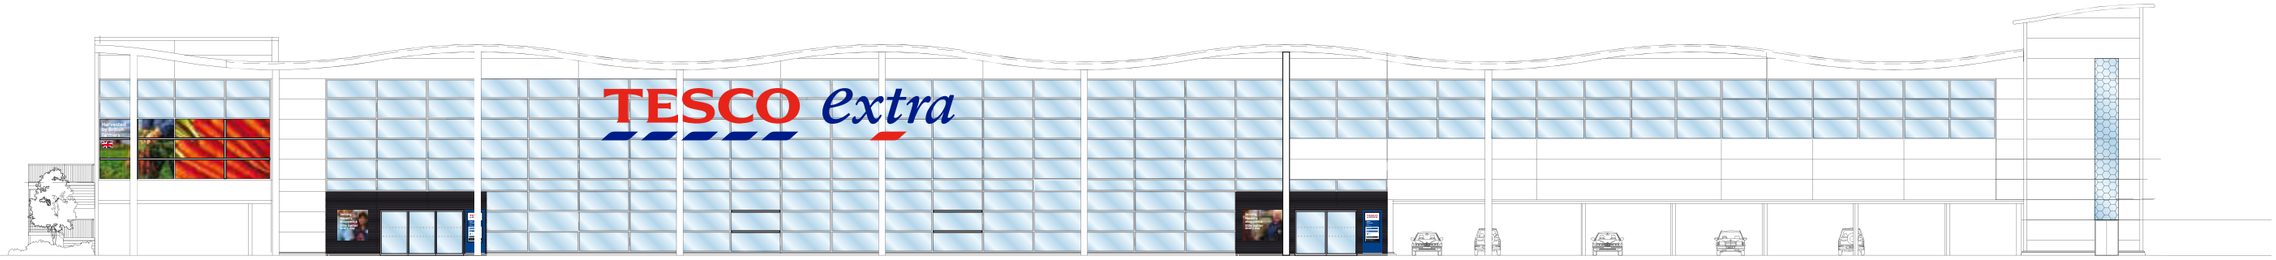

North Elevation

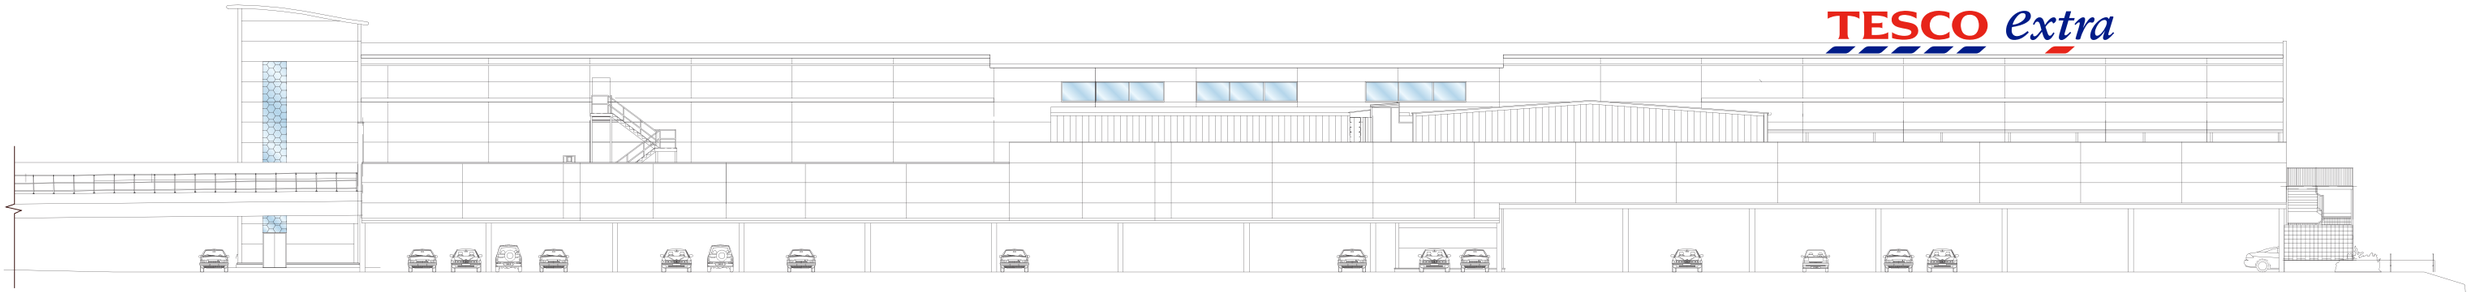

West Elevation

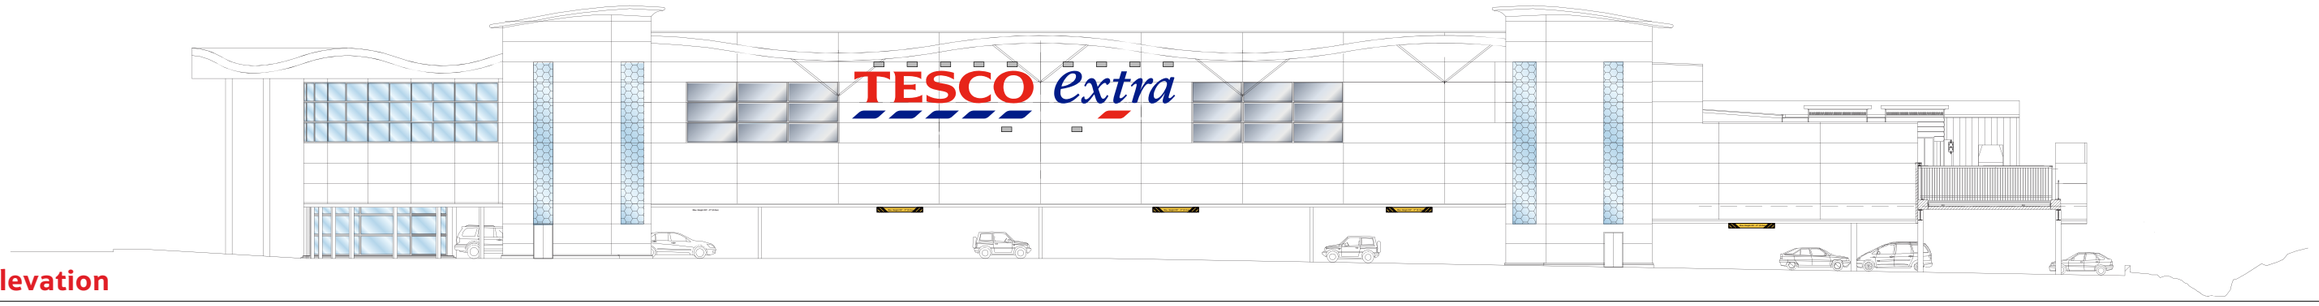

East Elevation

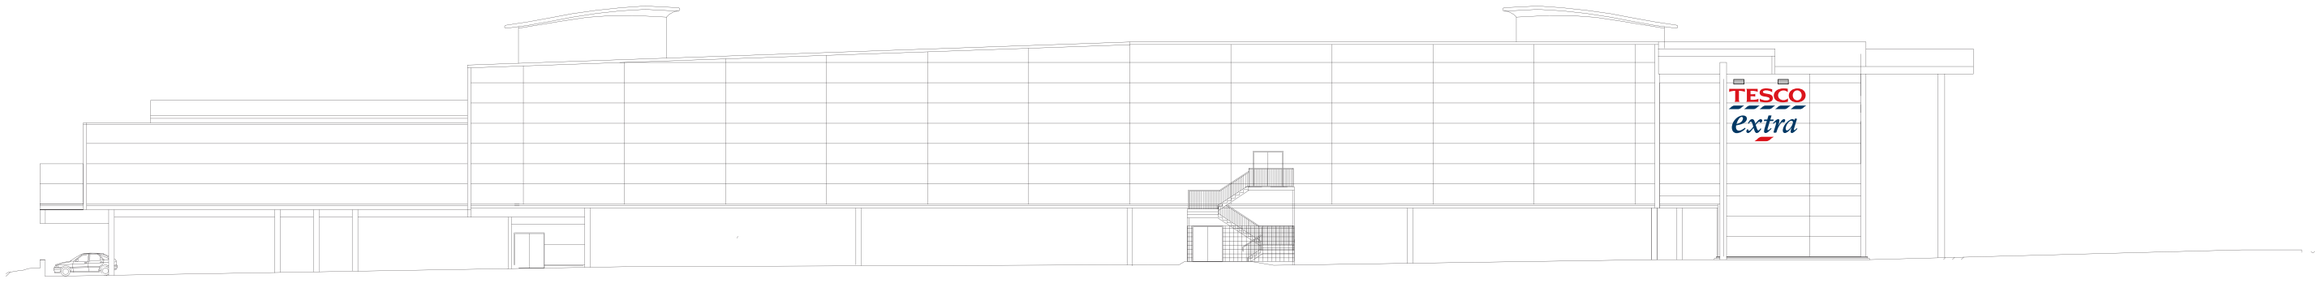

South Elevation

DRAWING NO 03_6002_03A		STORE TYPE EXTRA	TESCO FEASIBILITY ARCHITECTURE TESCO STORES LIMITED EXPRESS GROUP OMEGA BUILDING, KESTREL WAY, HERTFORDSHIRE, WELWYN GARDEN CITY, HERTFORDSHIRE, AL7 1GA TELEPHONE : 01707 395150
SCALE NTS@A3	DATE 10.08.2020	STORE NAME HAVANT	
CHECKED BY ANDY HORWOOD		CONTENT EXISTING ELEVATIONS	
DRAWN BY SAISREE M			

THE COPYRIGHT AND ALL OTHER RIGHTS IN AND RELATING TO THIS PUBLICATION
BELONG TO AND ARE THE SOLE PROPERTY OF TESCO STORES LIMITED
ALL RIGHTS ARE RESERVED. NEITHER THE WHOLE NOR ANY PART OF THIS
PUBLICATION MAY BE REPRODUCED OR TRANSMITTED IN ANY FORM OR BY ANY
ELECTRONIC OR MECHANICAL MEANS INCLUDING PHOTOCOPYING AND RECORDING
OR FROM ANY RETRIEVAL SYSTEM WITHOUT THE PRIOR WRITTEN LICENCE FROM THE OWNER
© 1997 TESCO STORES LIMITED