


Levels
Site is level hence no level survey has been provided
Flood Risk
This site does not fall in a flood risk area
Tree Survey
This proposal has no impact on trees
Parking Provision
This site will retain two parking spaces
Boundary Treatment
The boundaries are made up of 1.8m timber panel fences and clear boundaries (no changes proposed)

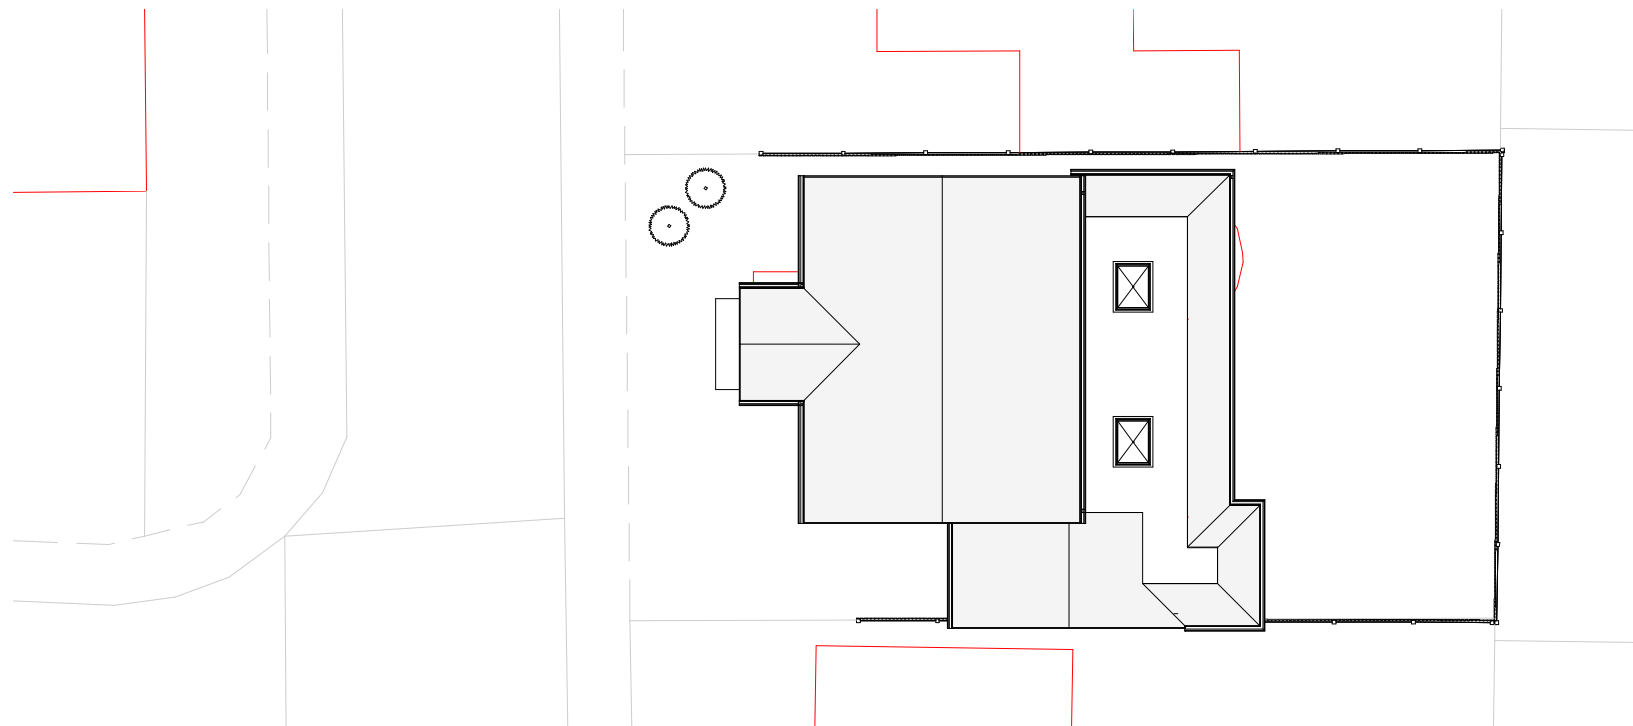

2 **Site Plan**
1 : 200



1 **Location Plan**
1 : 1250

This location map was purchased from
emapsite.com on 2/3/2020 and is subject
to the following © Crown copyright and
database rights
Ordnance Survey 0100031673

