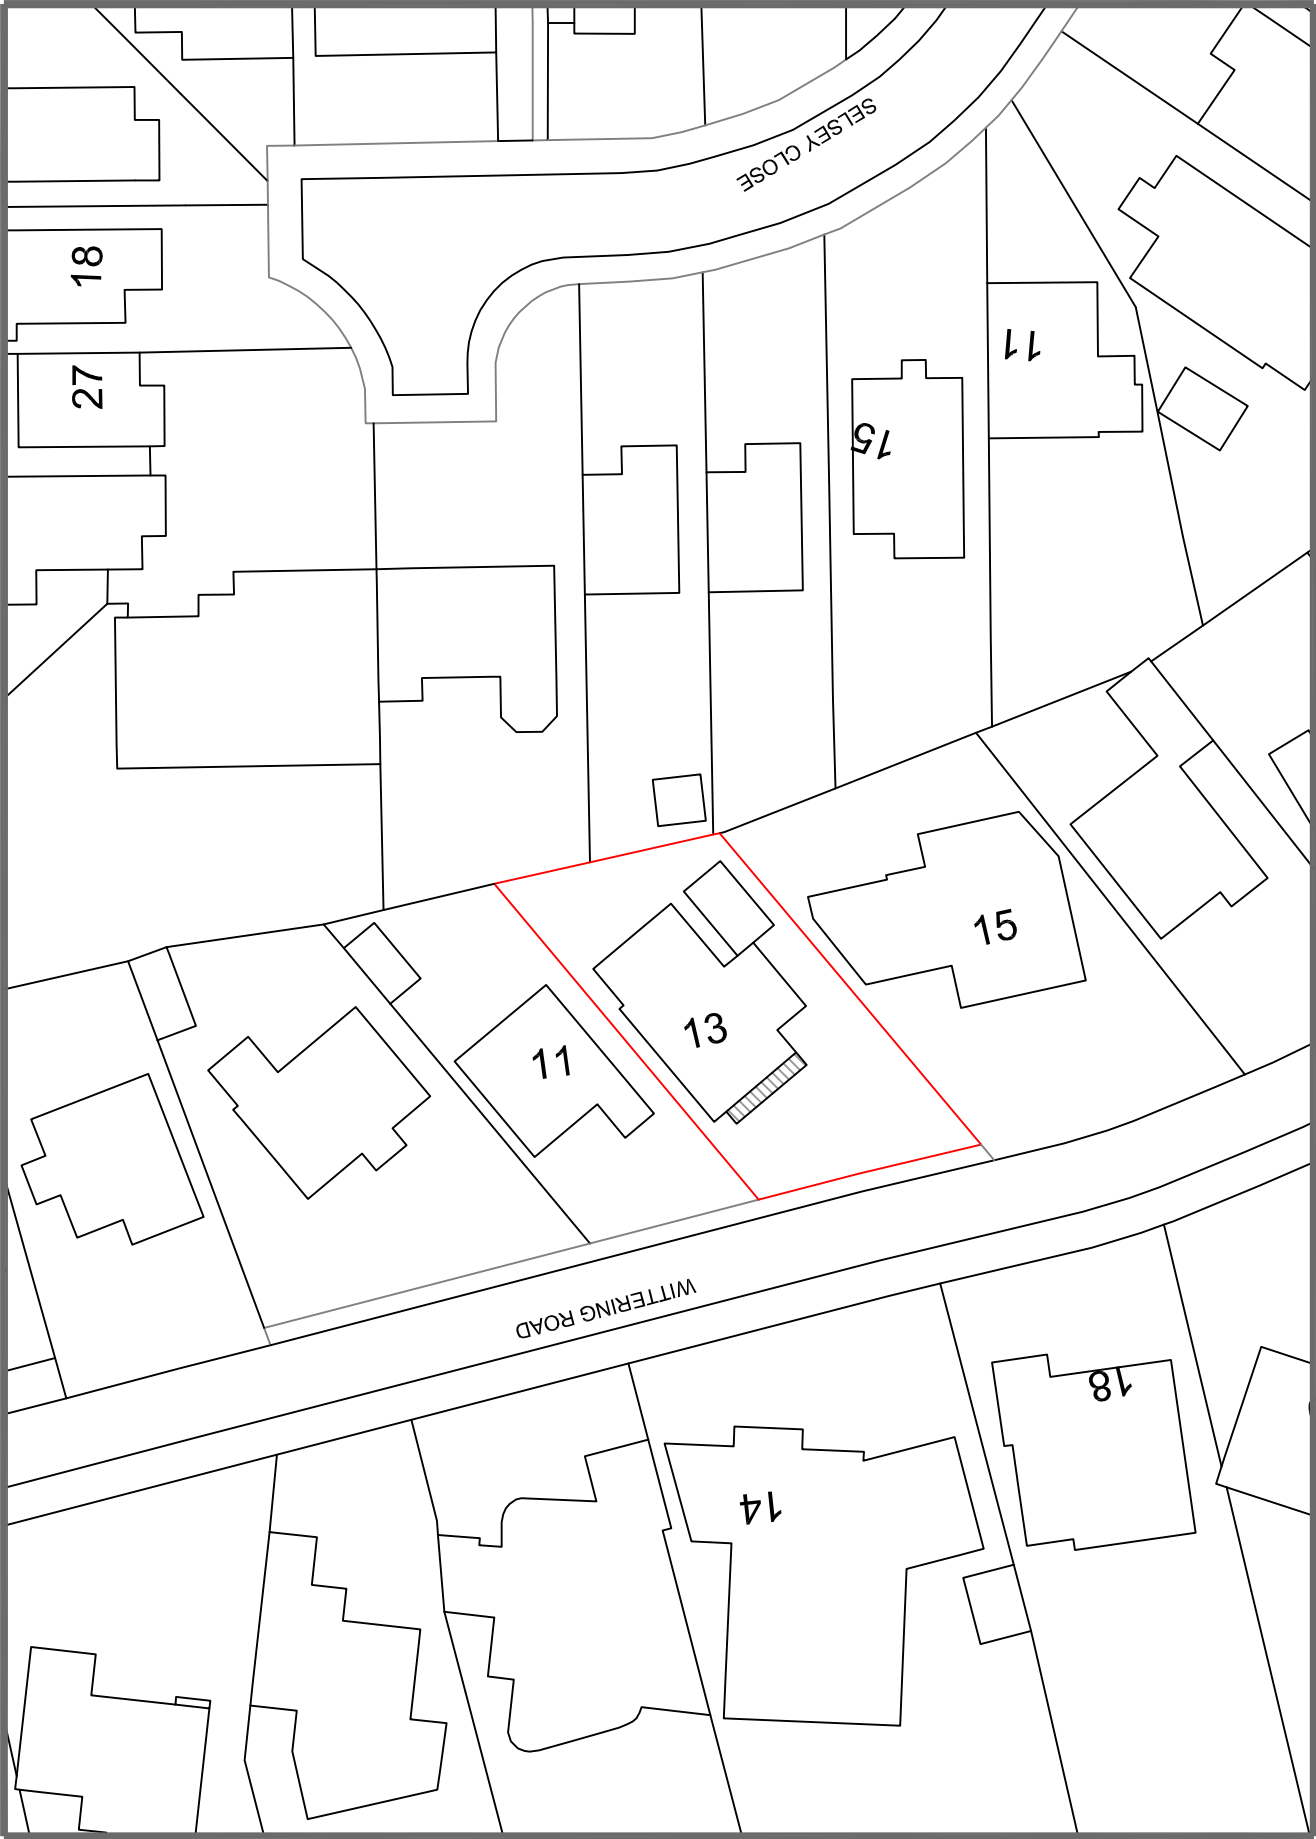


Your Home Plans Ltd Chichester Enterprise Centre, Terminus Road, Chichester, PO19 8XT Tel: 01243 908064 june@yourhomeplans.co.uk		13 WITTERING ROAD HAYLING ISLAND HAMPSHIRE PO11 9SP	
Block Plan			
Project Number: 1WIT-20		Drawing No: 01	
Date: 1st September 2020			
Drawn By: Your Home Plans Ltd			
Checked By: JEG		Scale: 1:500 A3	