
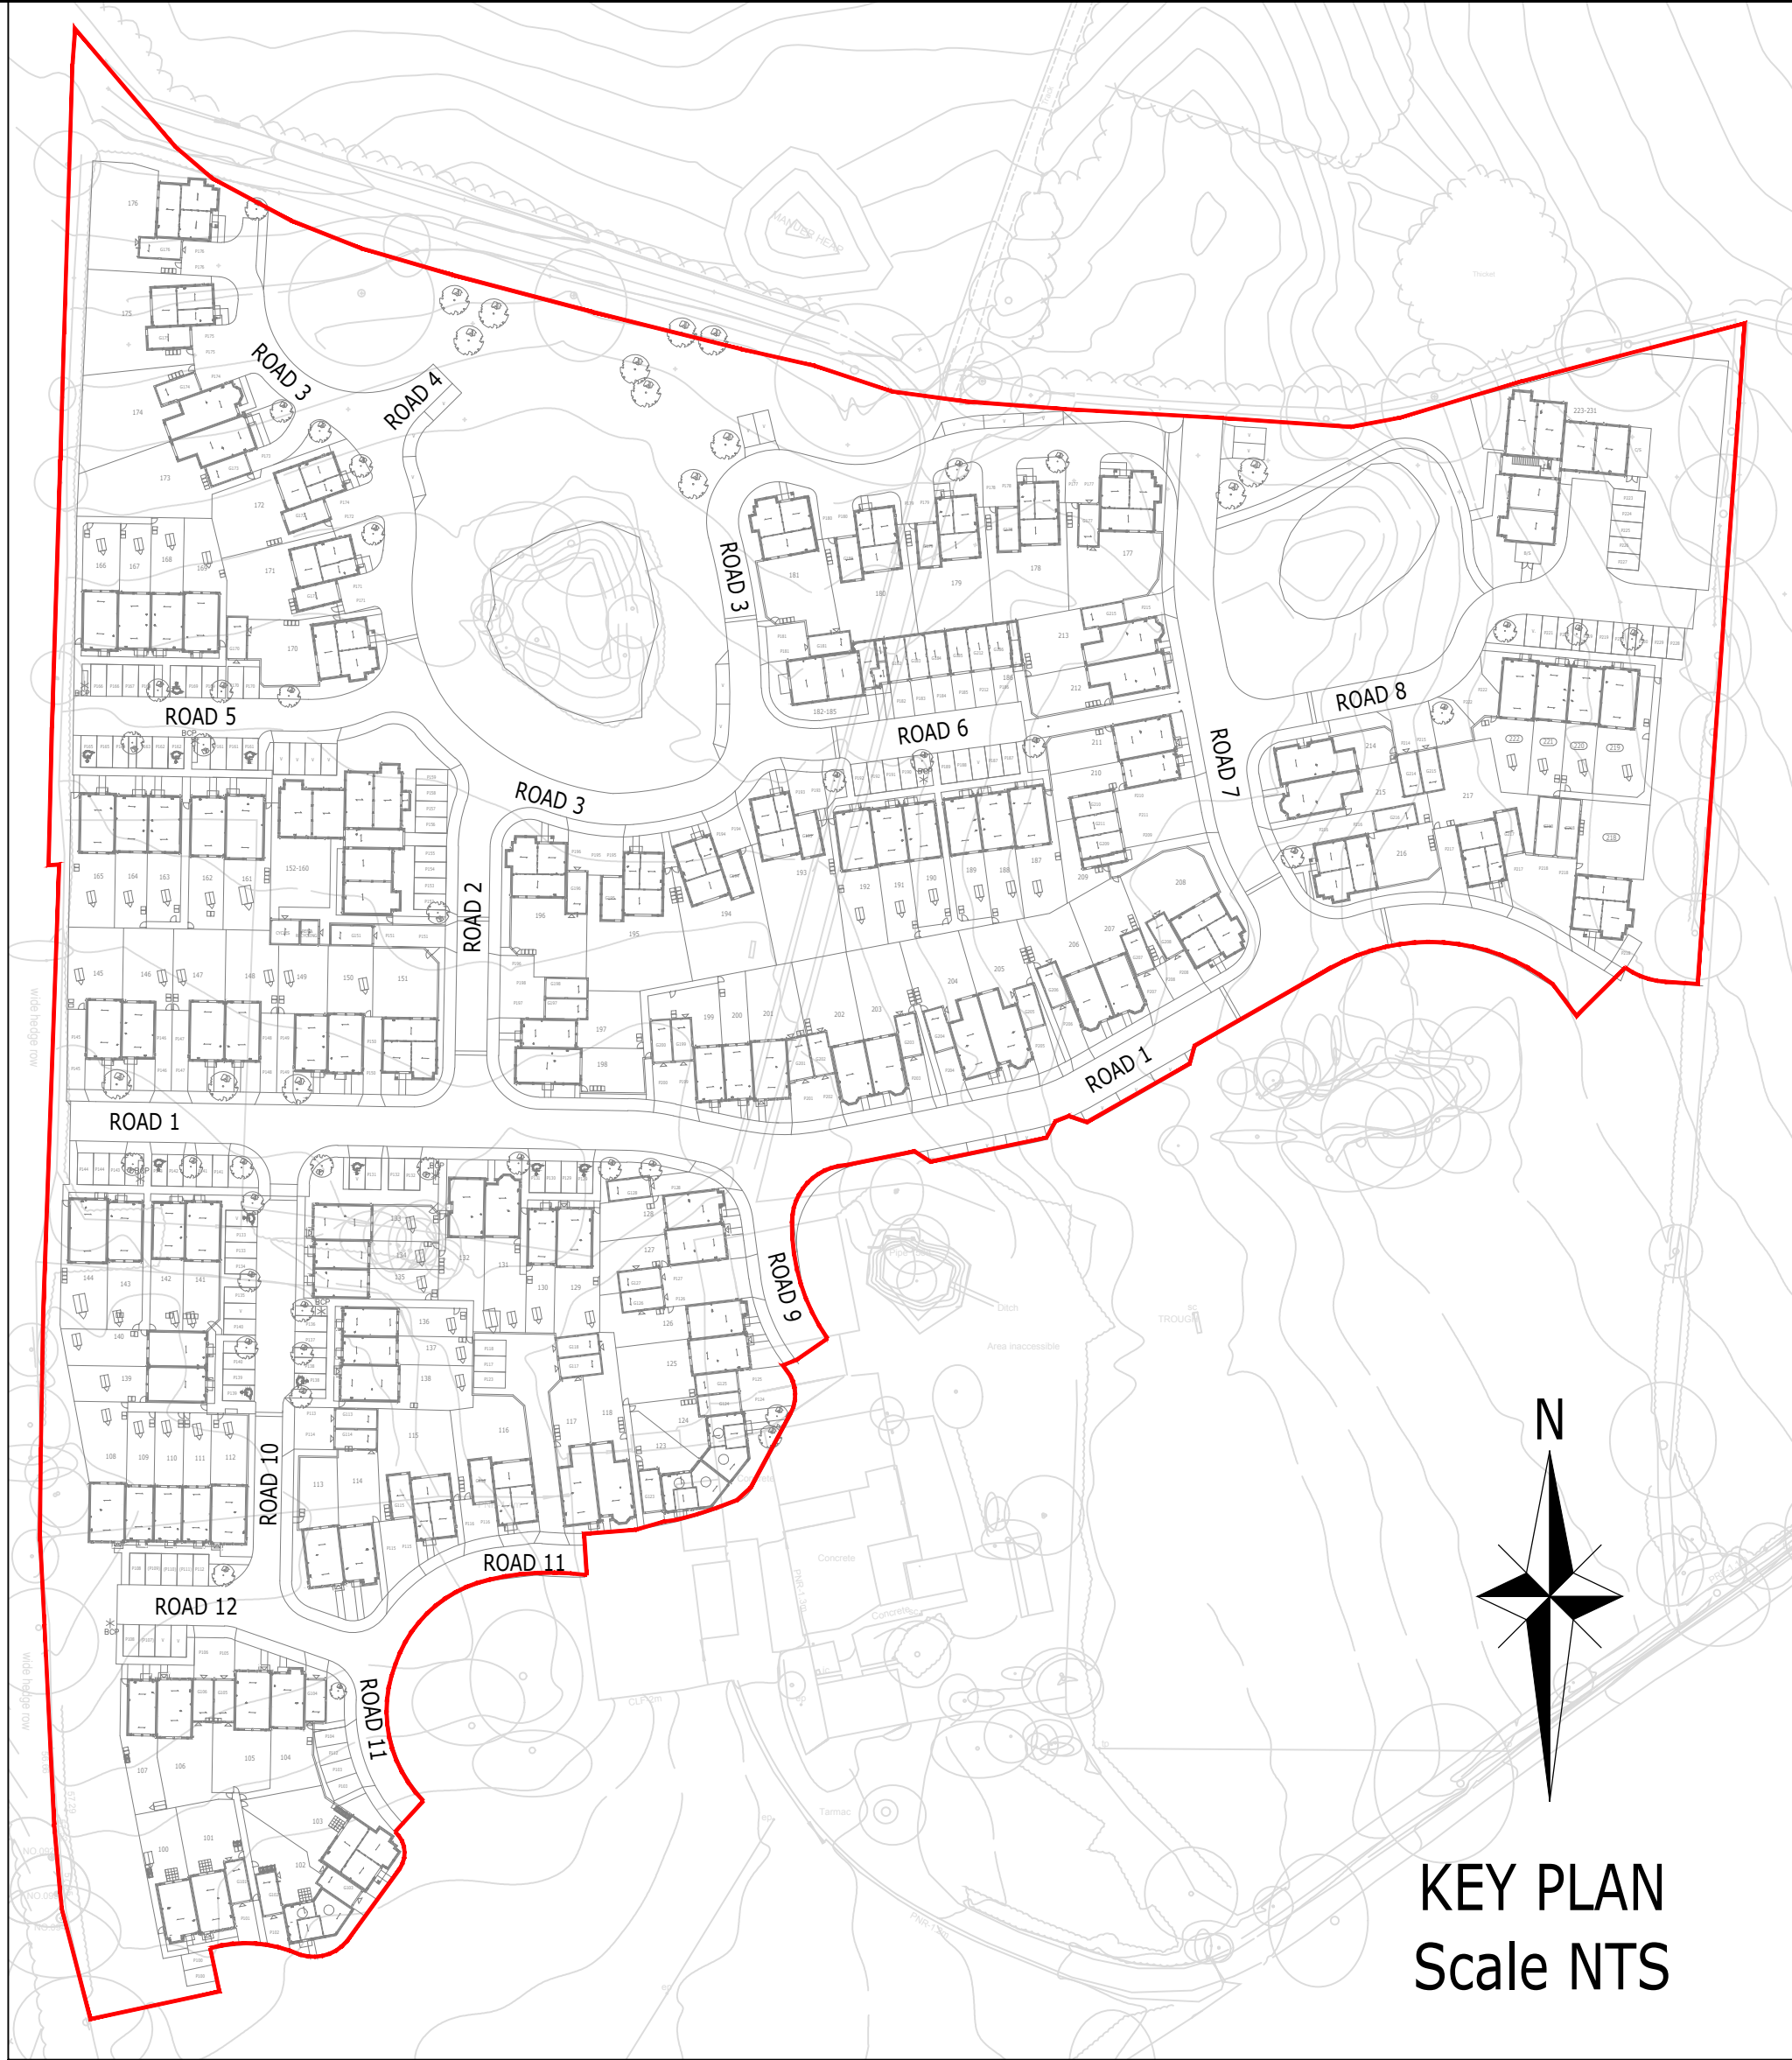
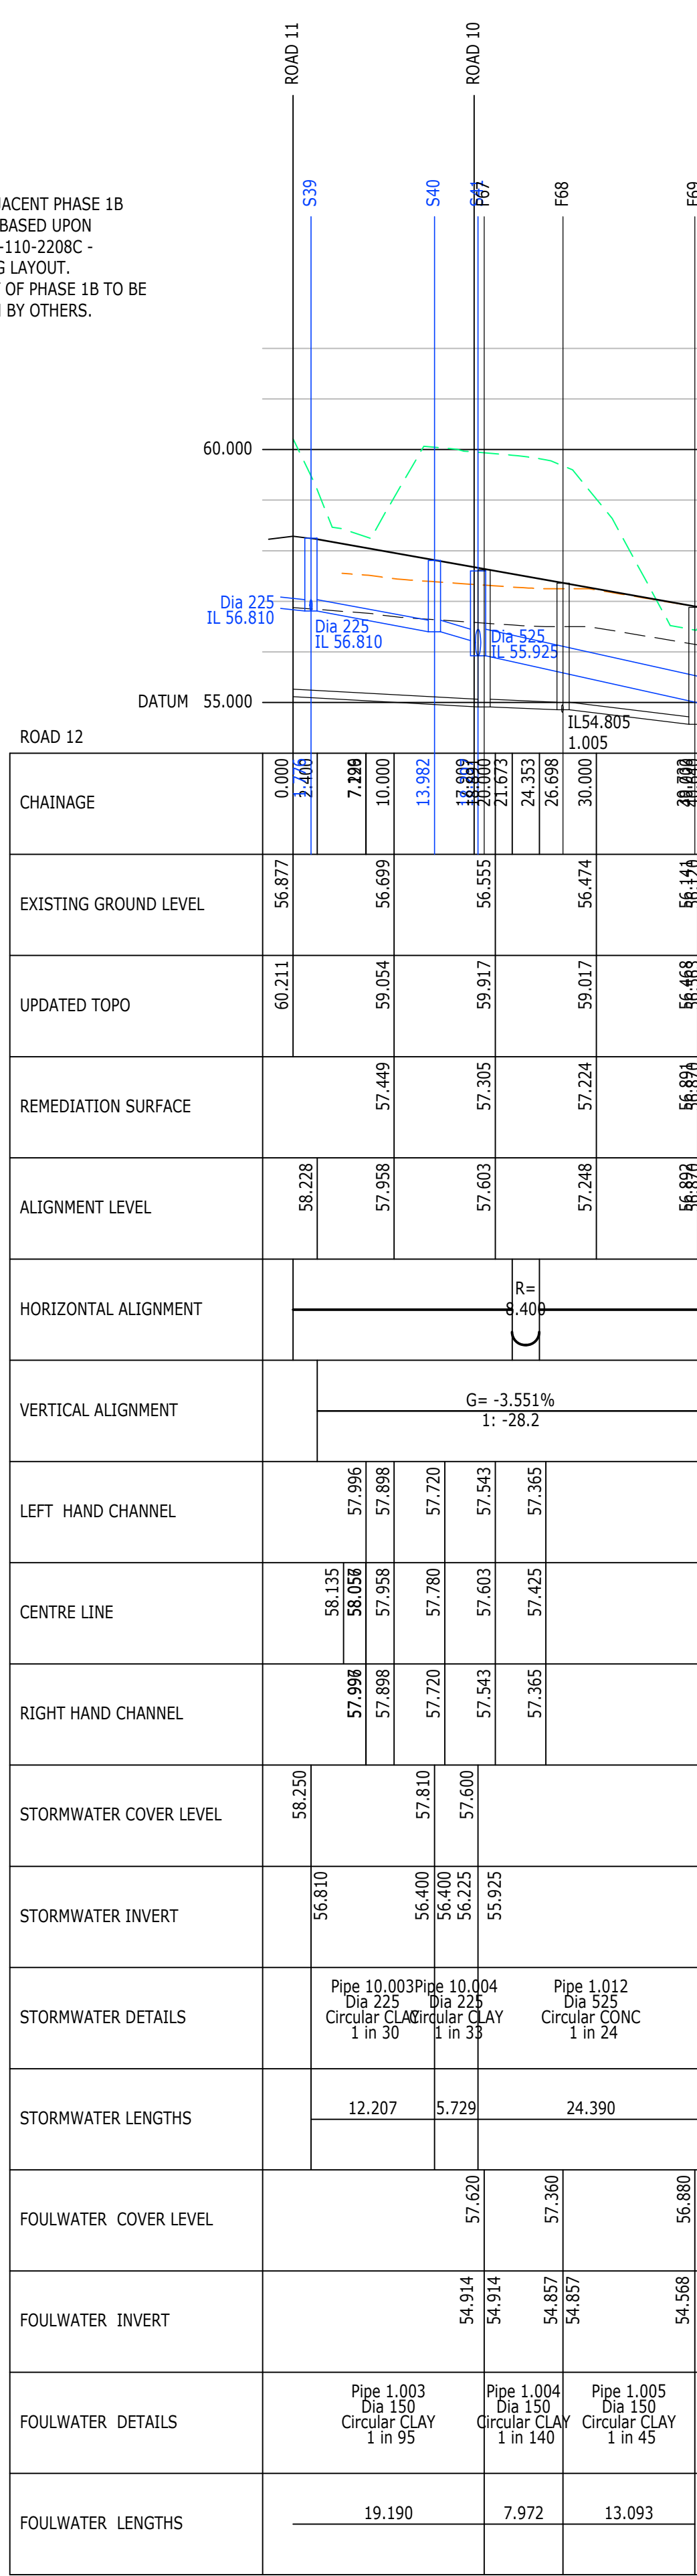
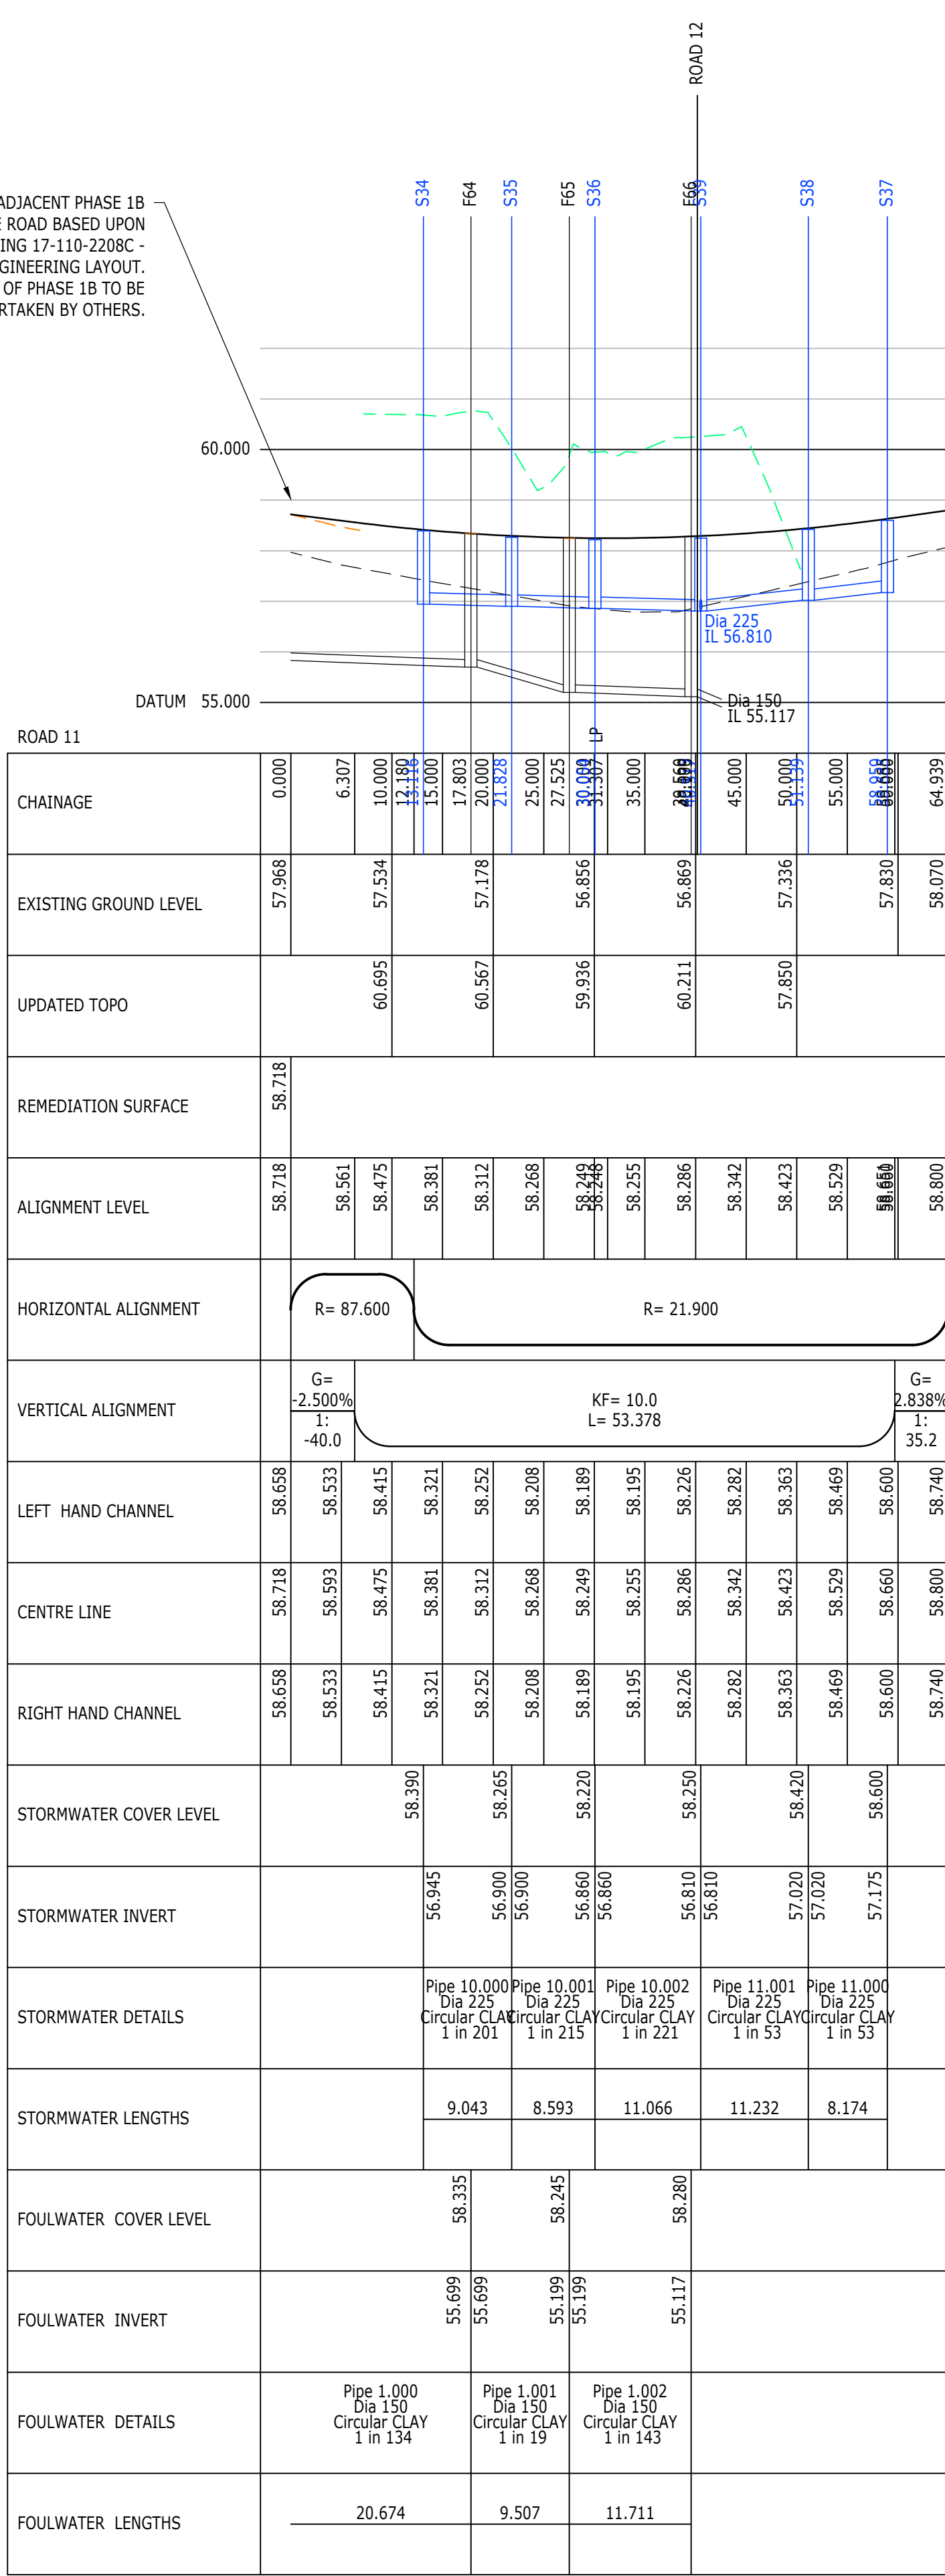
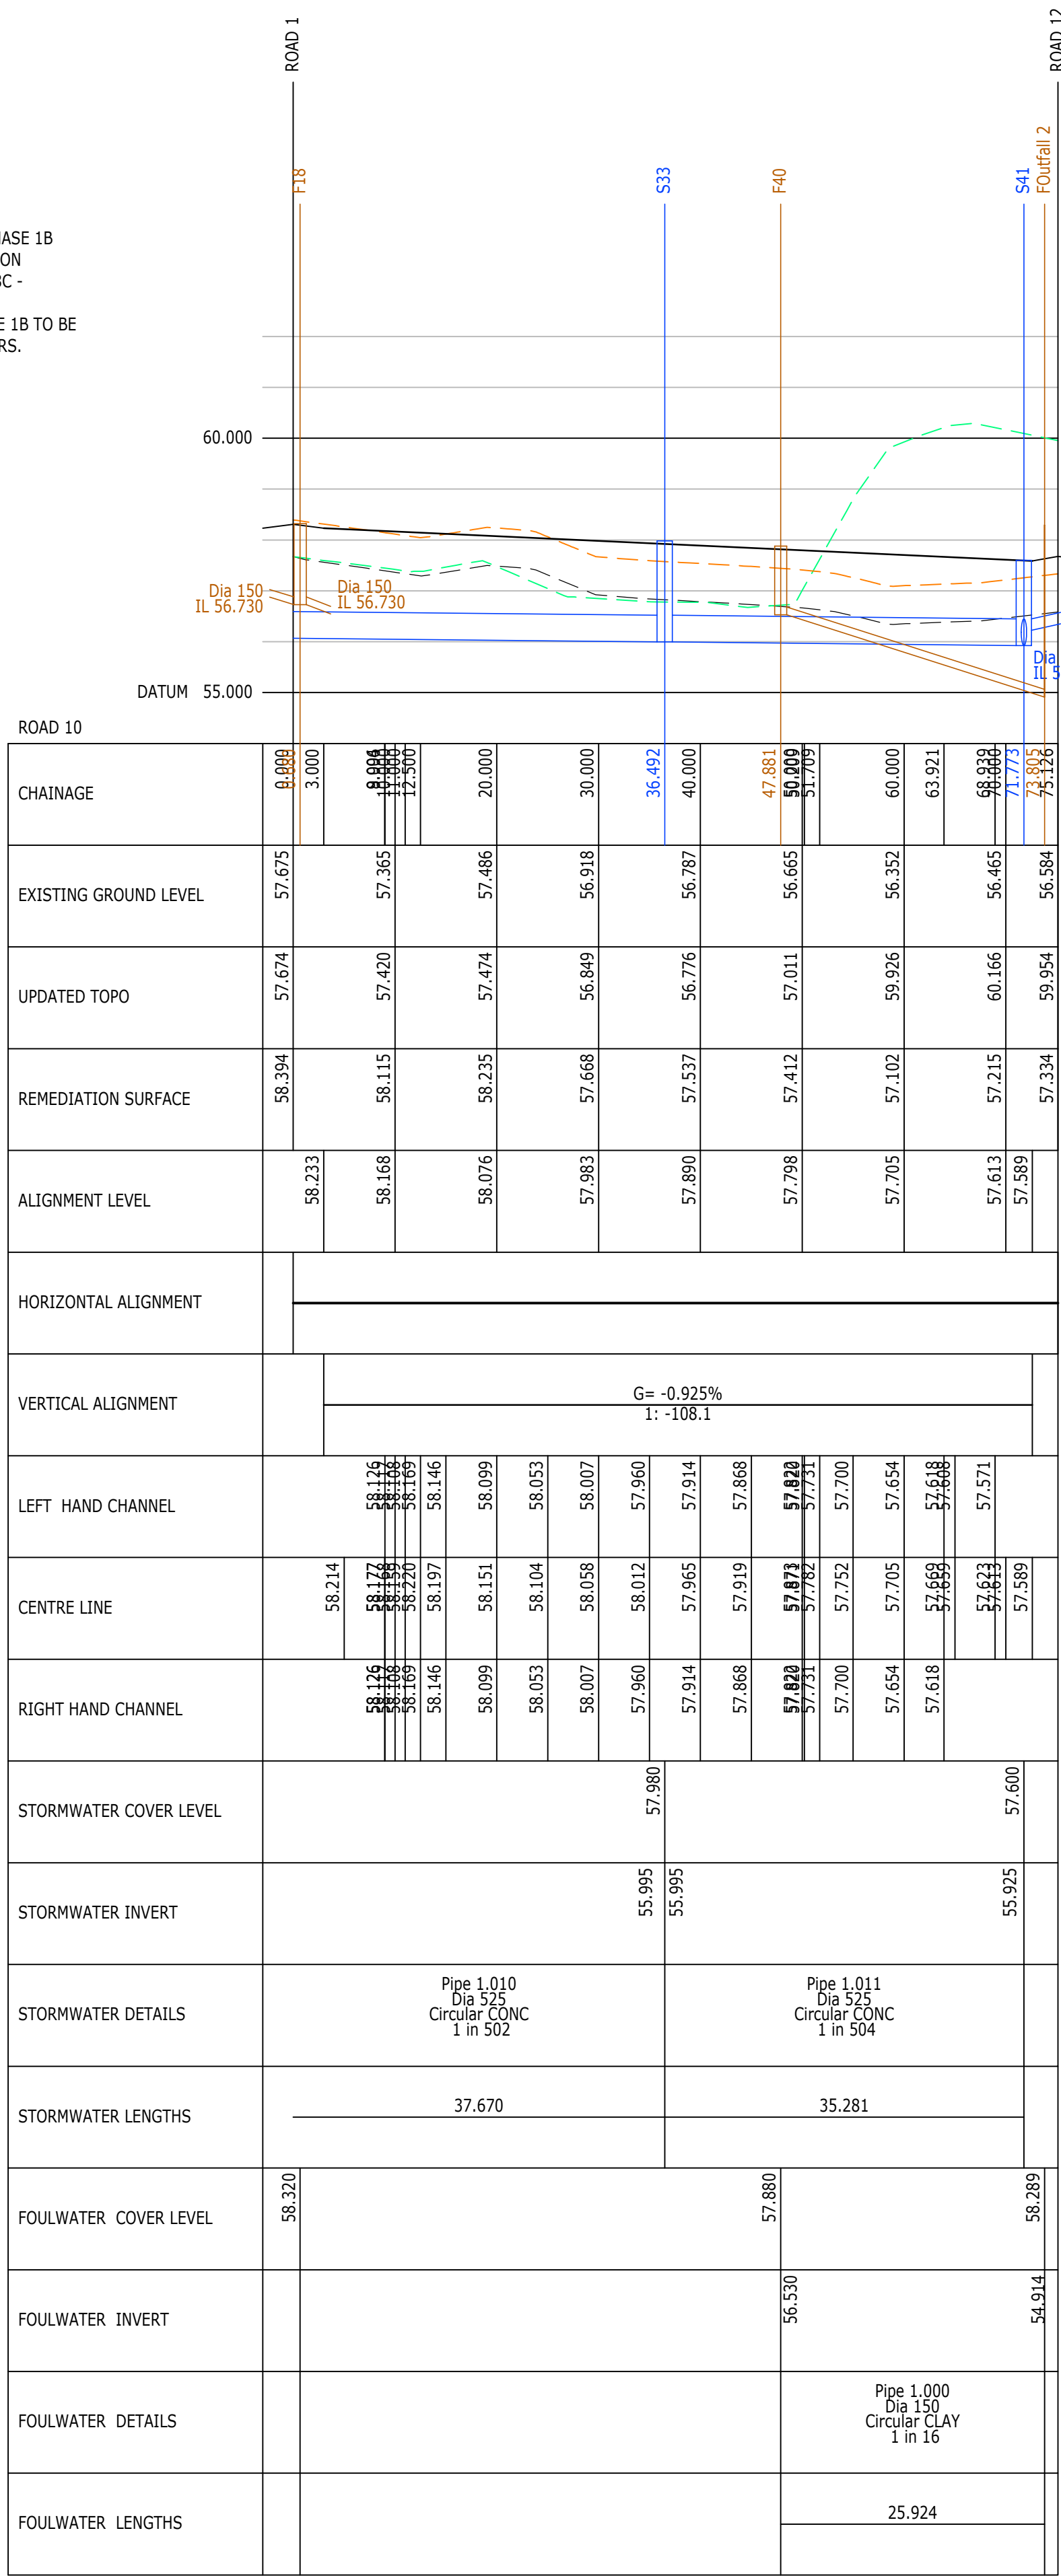


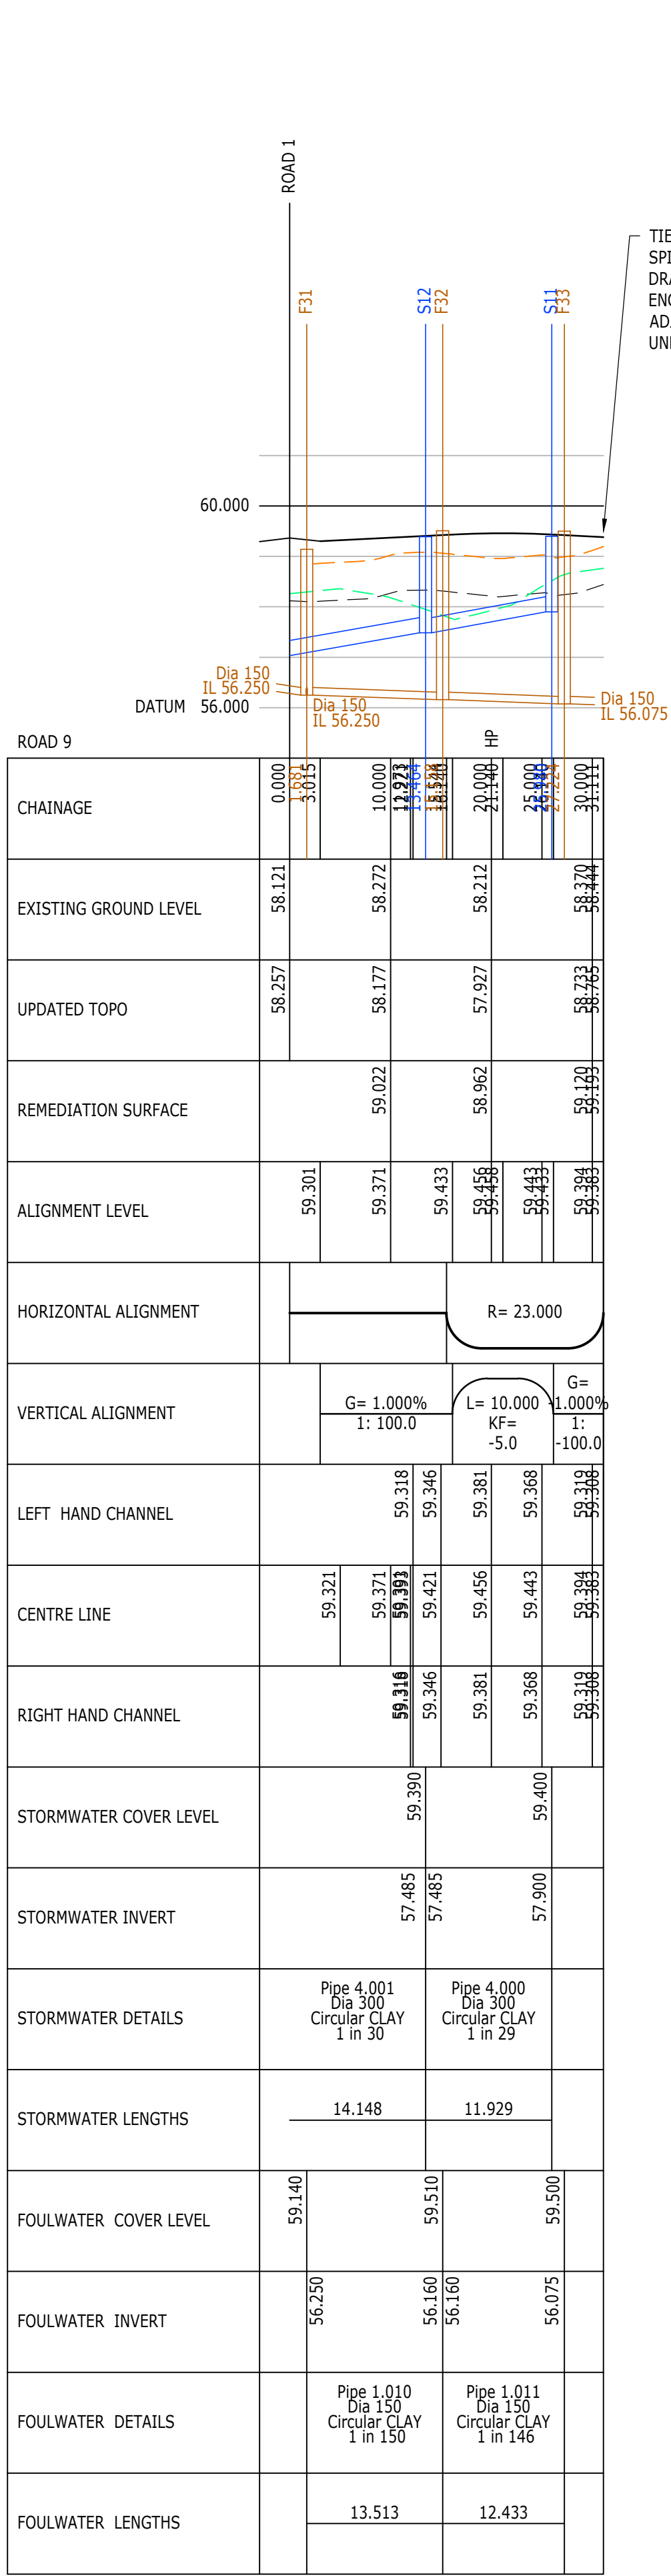

- KEY
- FINISHED ROAD SURFACE
 - ORIGINAL TOPO SURVEY
 - UPDATED TOPO SURVEY
 - REMEDIATION AREA SURFACE
 - SURFACE WATER DRAINAGE
 - FOUL WATER DRAINAGE
 - EXISTING FOUL WATER DRAINAGE (REFER TO ODYSSEY DRAWING 17-110-2208C FOR DETAILS)

SUBJECT TO FINAL COORDINATION AND TECHNICAL APPROVALS

CONSTRUCTION ISSUE

C1	CONSTRUCTION ISSUE	DAM	DP	DM	07.08.20
T1	TENDER ISSUE	DAM	DP	DM	07.07.20
Rev	Description	Dwn	Chk	App	Date

ARDENT CONSULTING ENGINEERS

Third Floor
The Helix Building
52-56 Leadenhall Street
London
EC3M 5JE

Tel: 020 7680 4088
Web: www.ardent-ce.co.uk
E-mail: enquiries@ardent-ce.co.uk



Client		LINDEN HOMES SOUTH	
Project Title		WOODCROFT LANE, LOVEDEAN, PHASE 2	
Drawing Title		HIGHWAYS LONG SECTIONS & DRAINAGE SHEET 3	
A0 Scale	Date	Designed by	
AS SHOWN	JUNE 2020	DAM	
Drawn by	Checked by	Approved by	
DAM	DP	DM	
Drawing Number	192931-043		Rev (C1)

