



—Parking provision shown in dashed lines

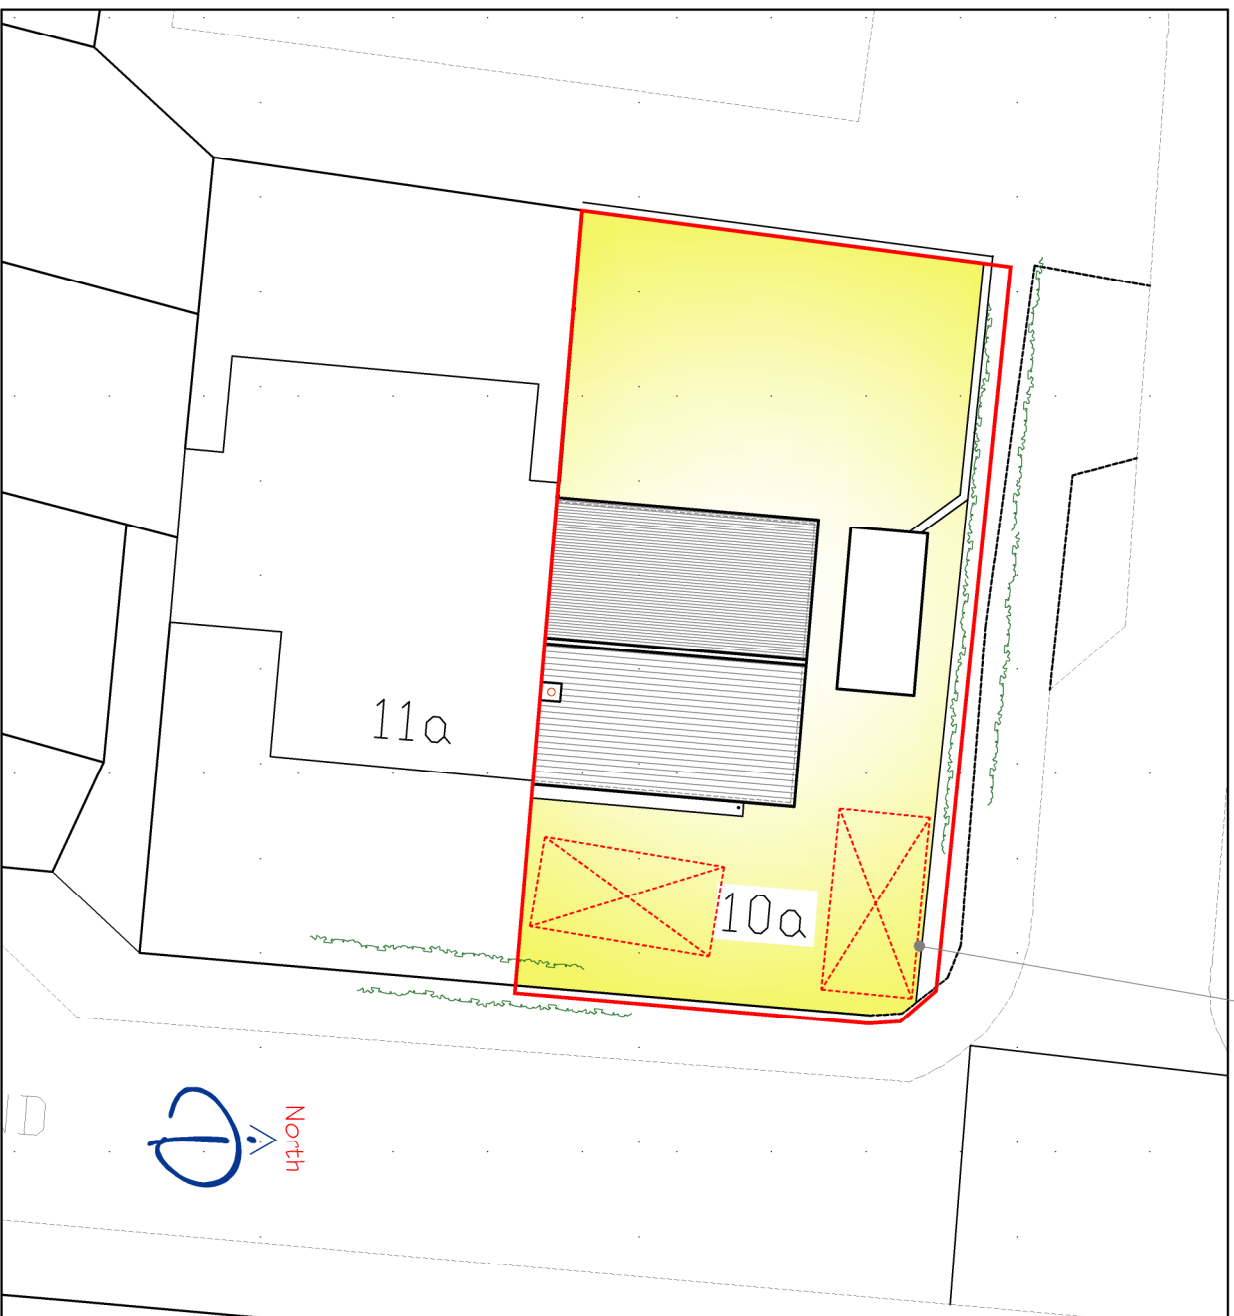

Existing Block Plan
Scale 1:200

A horizontal scale bar with a black and white checkerboard pattern. The bar is labeled '0' at the left end, '10' at the right end, and '20' at the far right end. The text 'SCALE BAR 1:200' is written vertically to the left of the bar.

—Parking provision shown in dashed lines

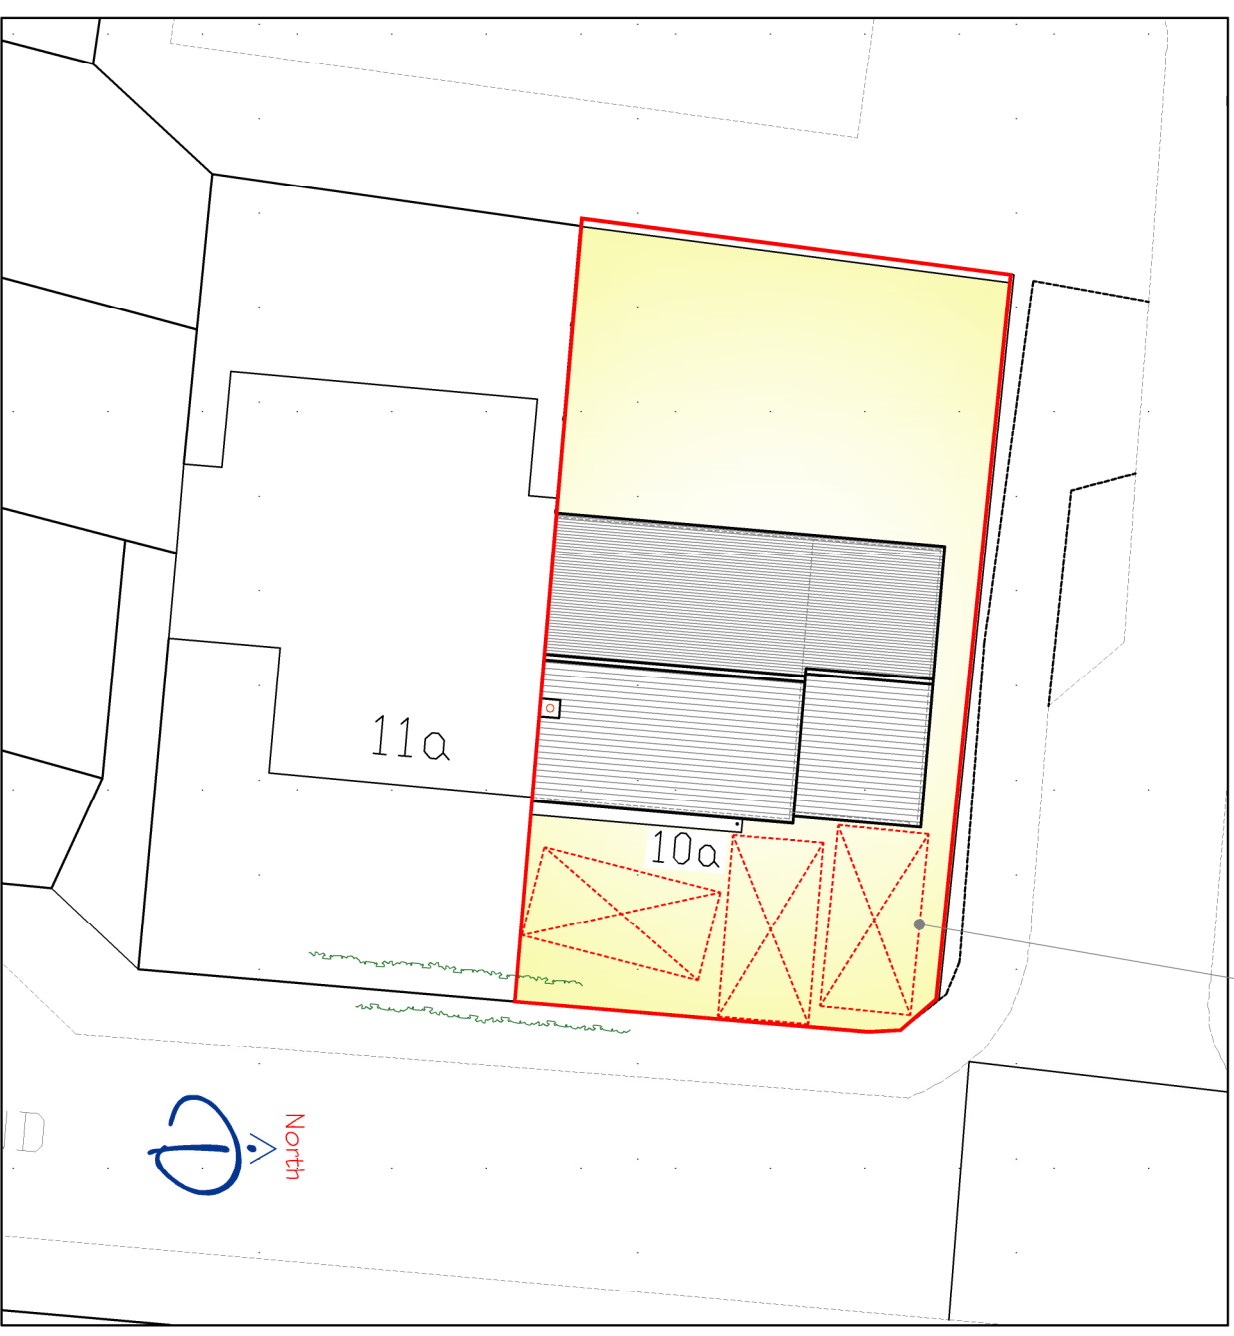

Proposed Block Plan
Scale 1:200

SCALE BAR 1:200

0 10 20

			CLIENT Mr & Mrs Parkyn		PROJECT Extension to 10a Forest End Waterlooville PO7 7AD	TITLE Existing and Proposed Block Plans.	 iDraw Ltd, 26 Southdown Road, Horndean, Hampshire, PO8 0ET Mob: 07810 518633 Tel: 02392 006 406 Email : idraw@live.co.uk Web: www.idrawarchitecture.co.uk																									
-																																
A	Parking provision shown	18.12.19	MD																													
Rev Description REVISIONS	Date	PM	PLANNING iDraw Limited ©Copyright Reserved 2019. Scale : 1:200@A3 Date : DEC2019 Drawn by : MD Drawing No: 19.268.101																													
			<table><tr><td>(A)</td><td>B</td><td>C</td><td>D</td><td>E</td><td>F</td><td>G</td><td>H</td></tr><tr><td>J</td><td>K</td><td>L</td><td>M</td><td>N</td><td>P</td><td>Q</td><td>R</td></tr><tr><td>S</td><td>T</td><td>U</td><td>V</td><td>W</td><td>X</td><td>Y</td><td>Z</td></tr></table>						(A)	B	C	D	E	F	G	H	J	K	L	M	N	P	Q	R	S	T	U	V	W	X	Y	Z
(A)	B	C	D	E	F	G	H																									
J	K	L	M	N	P	Q	R																									
S	T	U	V	W	X	Y	Z																									