



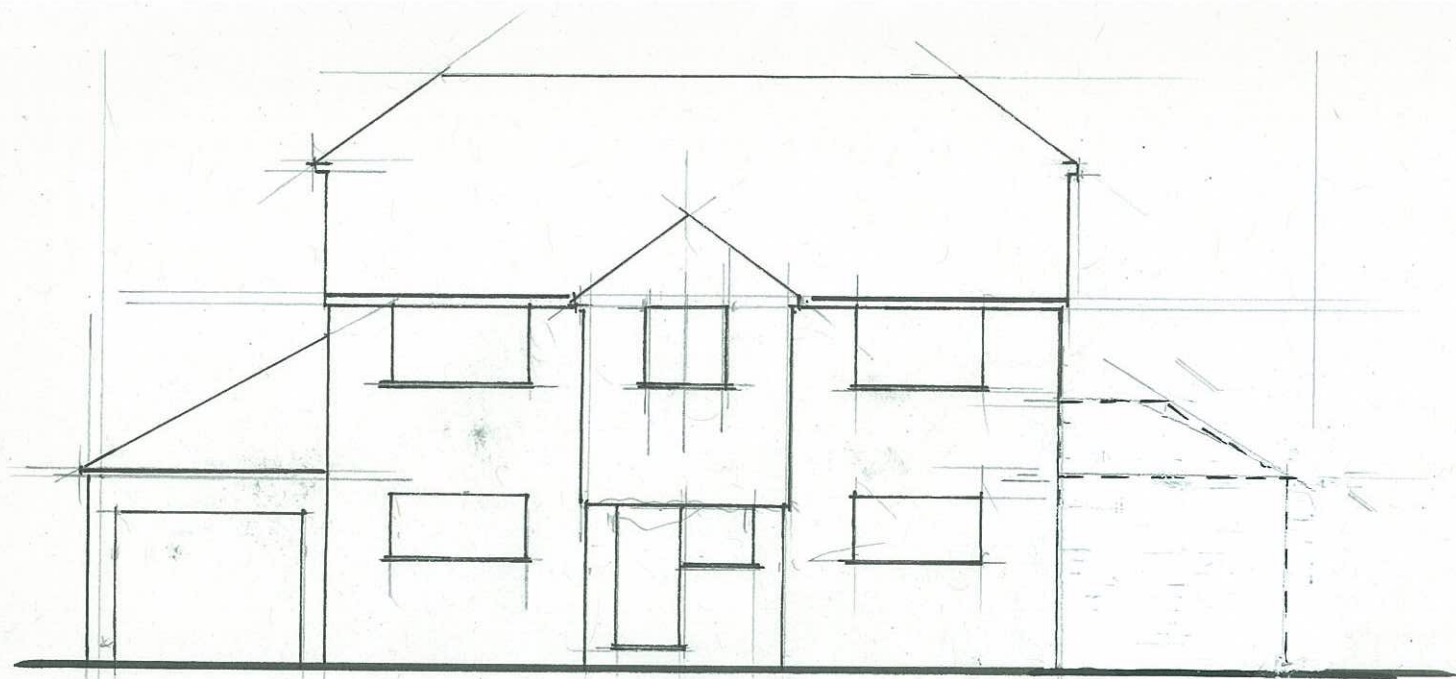


WEST ELEVATION

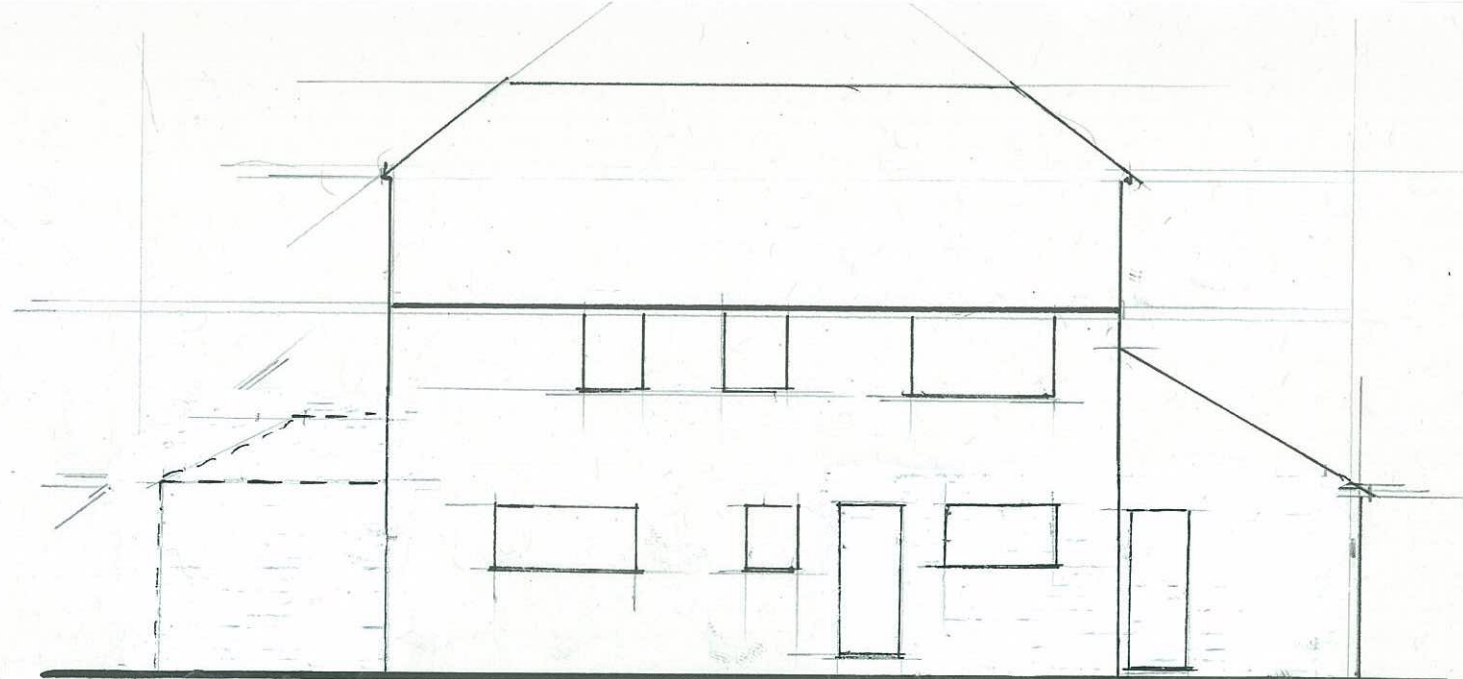


EAST ELEVATION

EXISTING ELEVATIONS 1:100

1.6

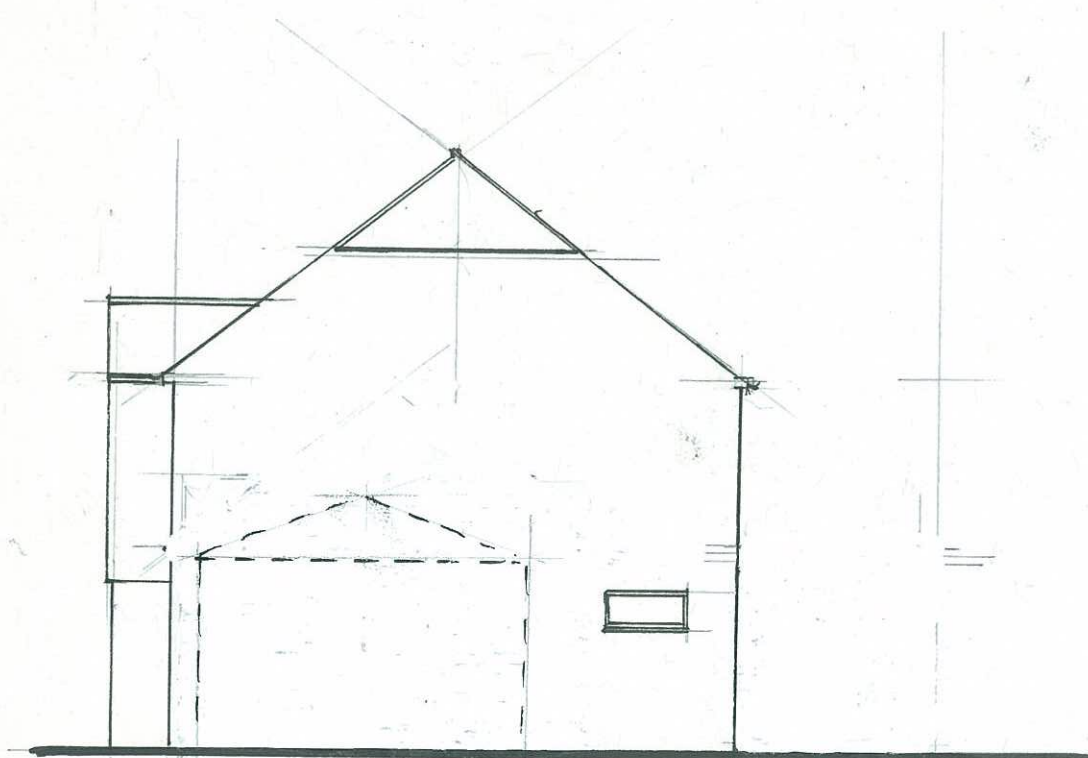

SOUTH ELEVATION

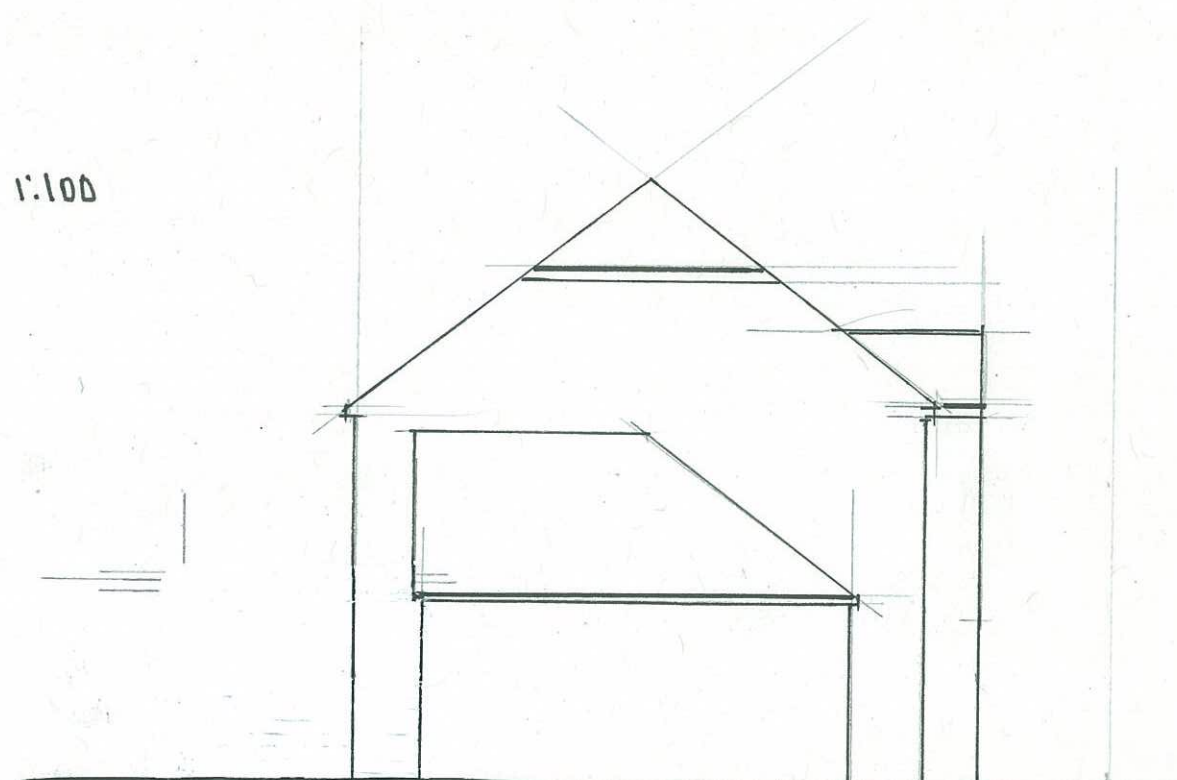

NORTH ELEVATION.

PROPOSED REAR & SIDE EXTENSION - 8^A GLEBE PARK AVENUE, HANTS.