


MISC OVERSPILL LMR PARK

Contract Plan - Sandy Point, Hayling Island

©

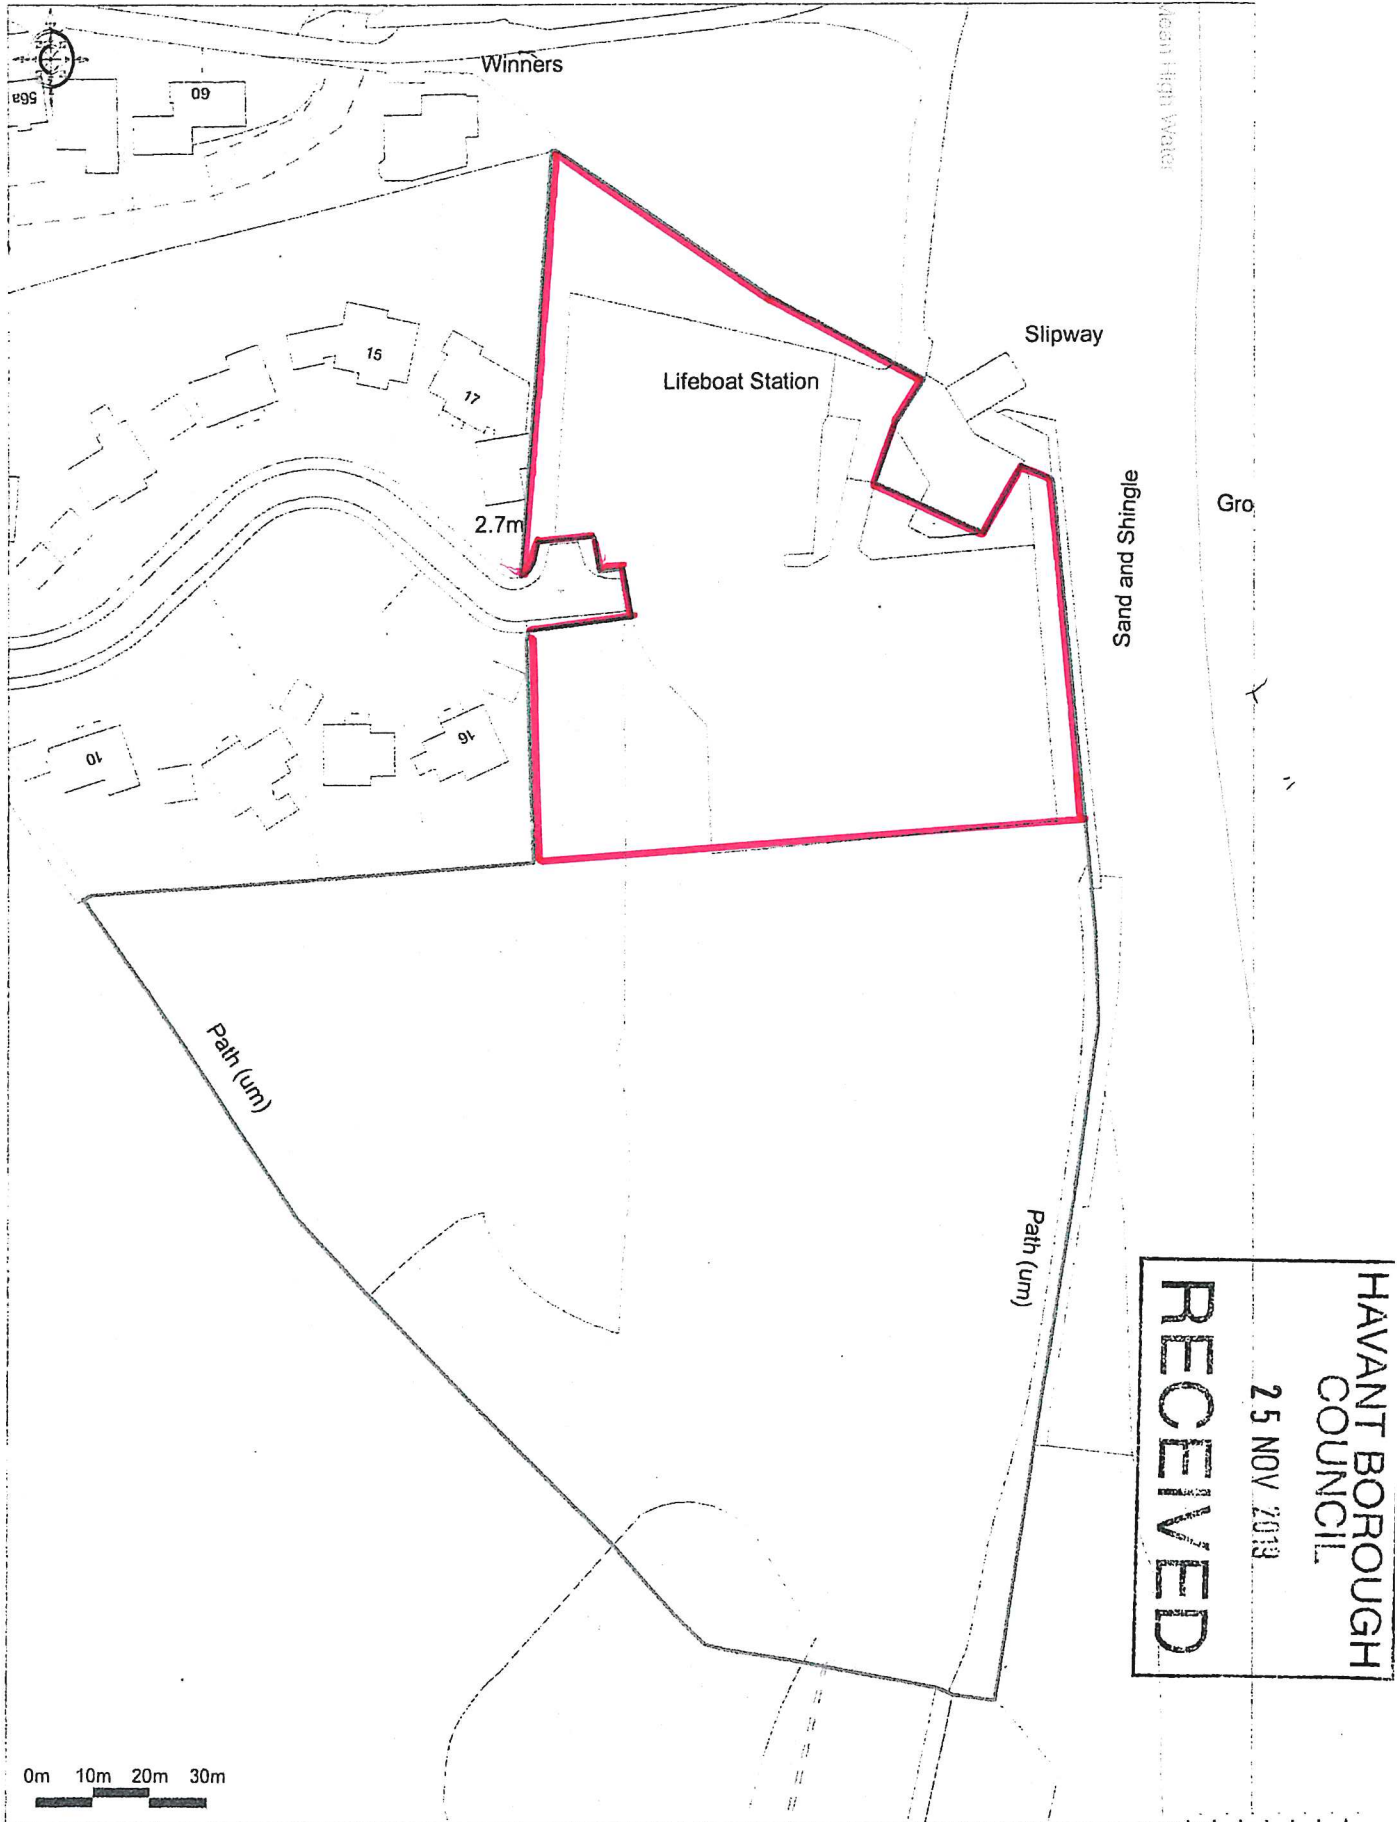

Promap

Online Survey © Crown Copyright 2019. All rights reserved.
Licence number: 100022002 (5m) Scale: 1:1250

4-11

