



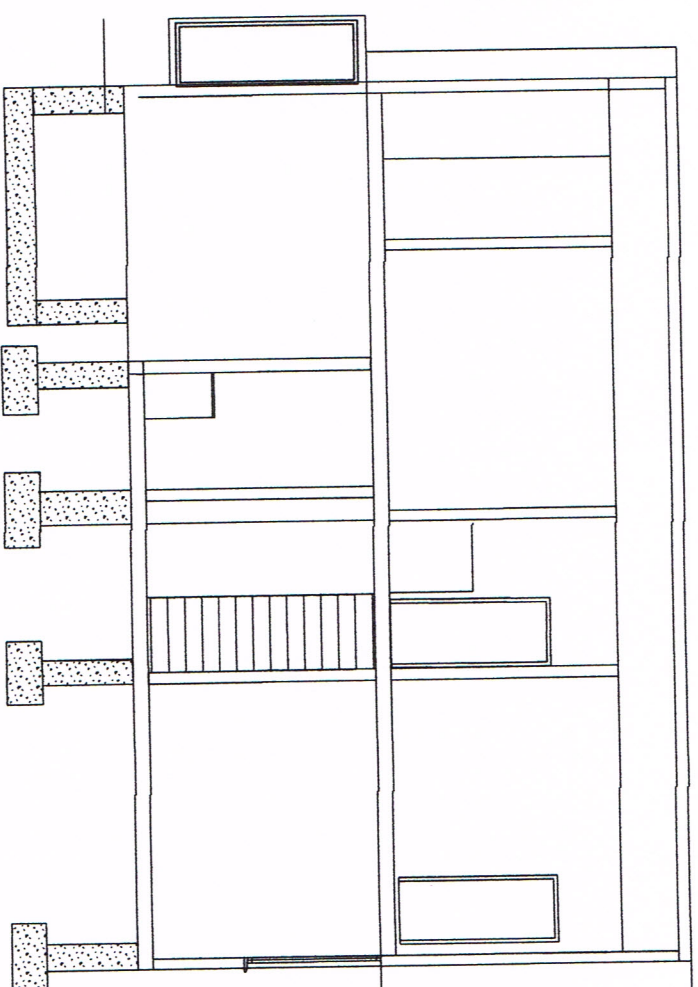

Sections through stairwell

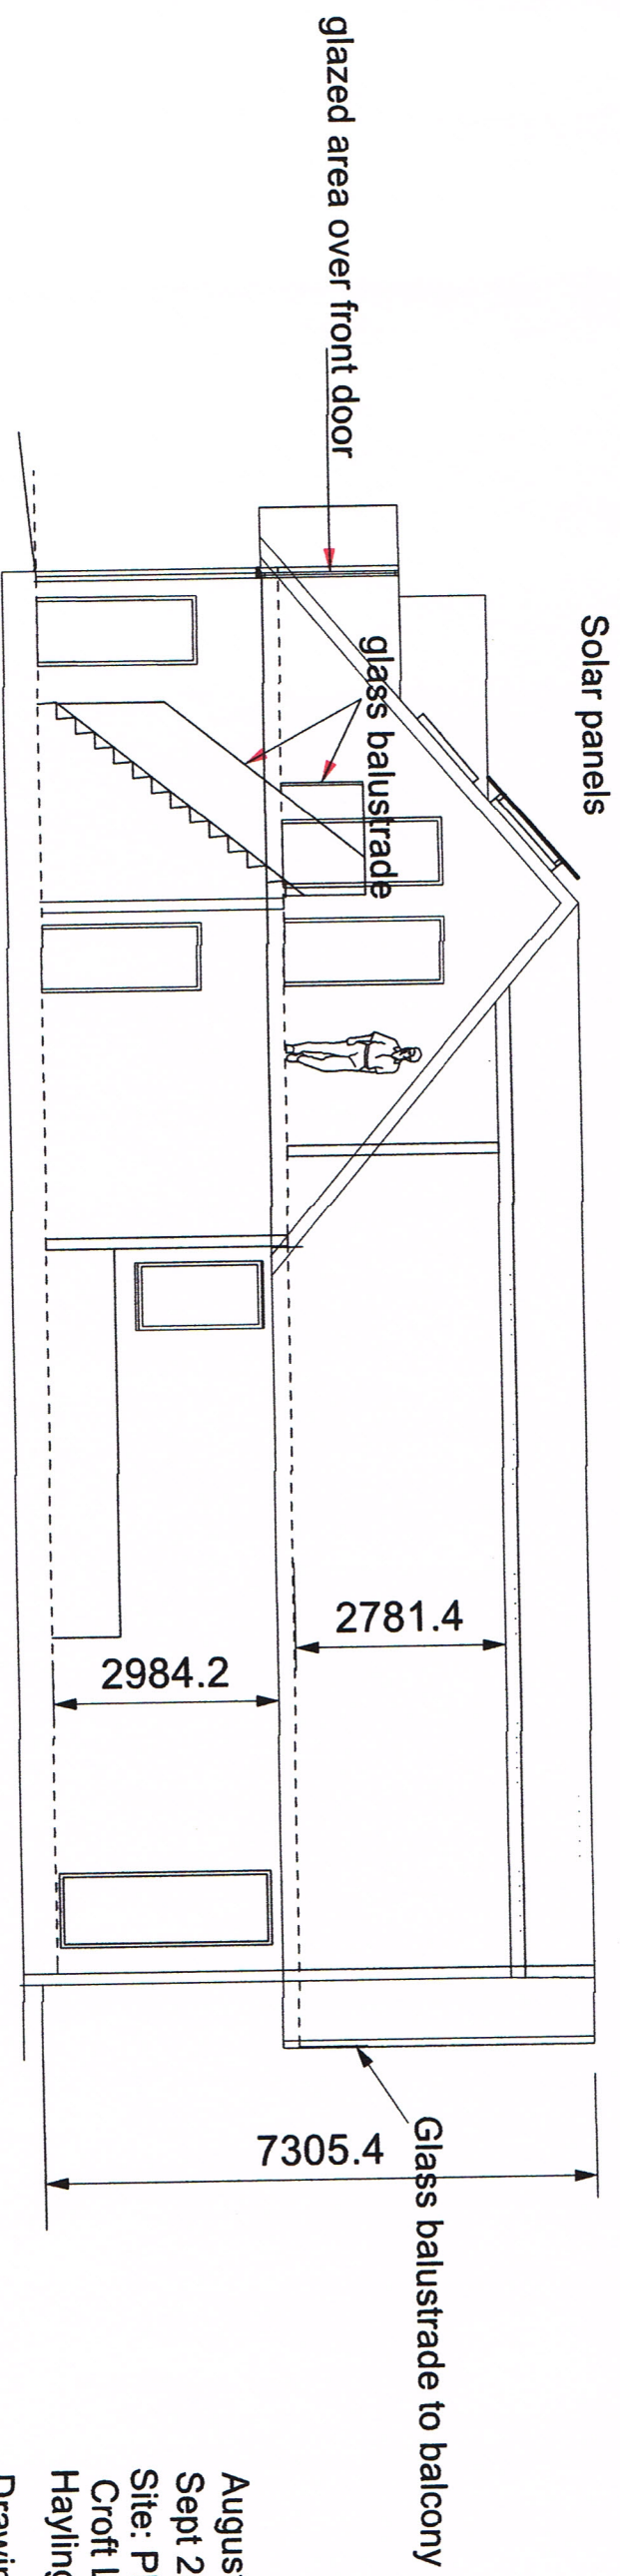

Section through side of stairs

Amendment showing glass balustrade to balcony

August 2016
 Sept 2019
 Site: Plot 1 next to the Retreat
 Croft Lane
 Hayling Island
 Drawing No HHSS02/2

Peter Milburn
 Peter Hewlins Designs
 128 Duke Road
 London
 W4 2DF
 Mobile: 07973 814 108

Email: phewlins@aol.com

HEWLINS HOUSE
 Scale 1:100
 on A3

