
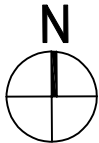


This drawing is the copyright of Rund Partnership Limited. The scope of the Designers work is limited to the production of drawings and information, leading to the commencement of work on site. The Designers are not responsible for the administration of the contract nor the quality of work on site.

Decisions that are essential to the implementation of construction on site are to be at the sole risk and discretion of the contractor and no responsibility is taken in contract or tort for any such decision. The accuracy of "as built" information is reliant upon the quality and completeness of the information provided by the Principal Contractor

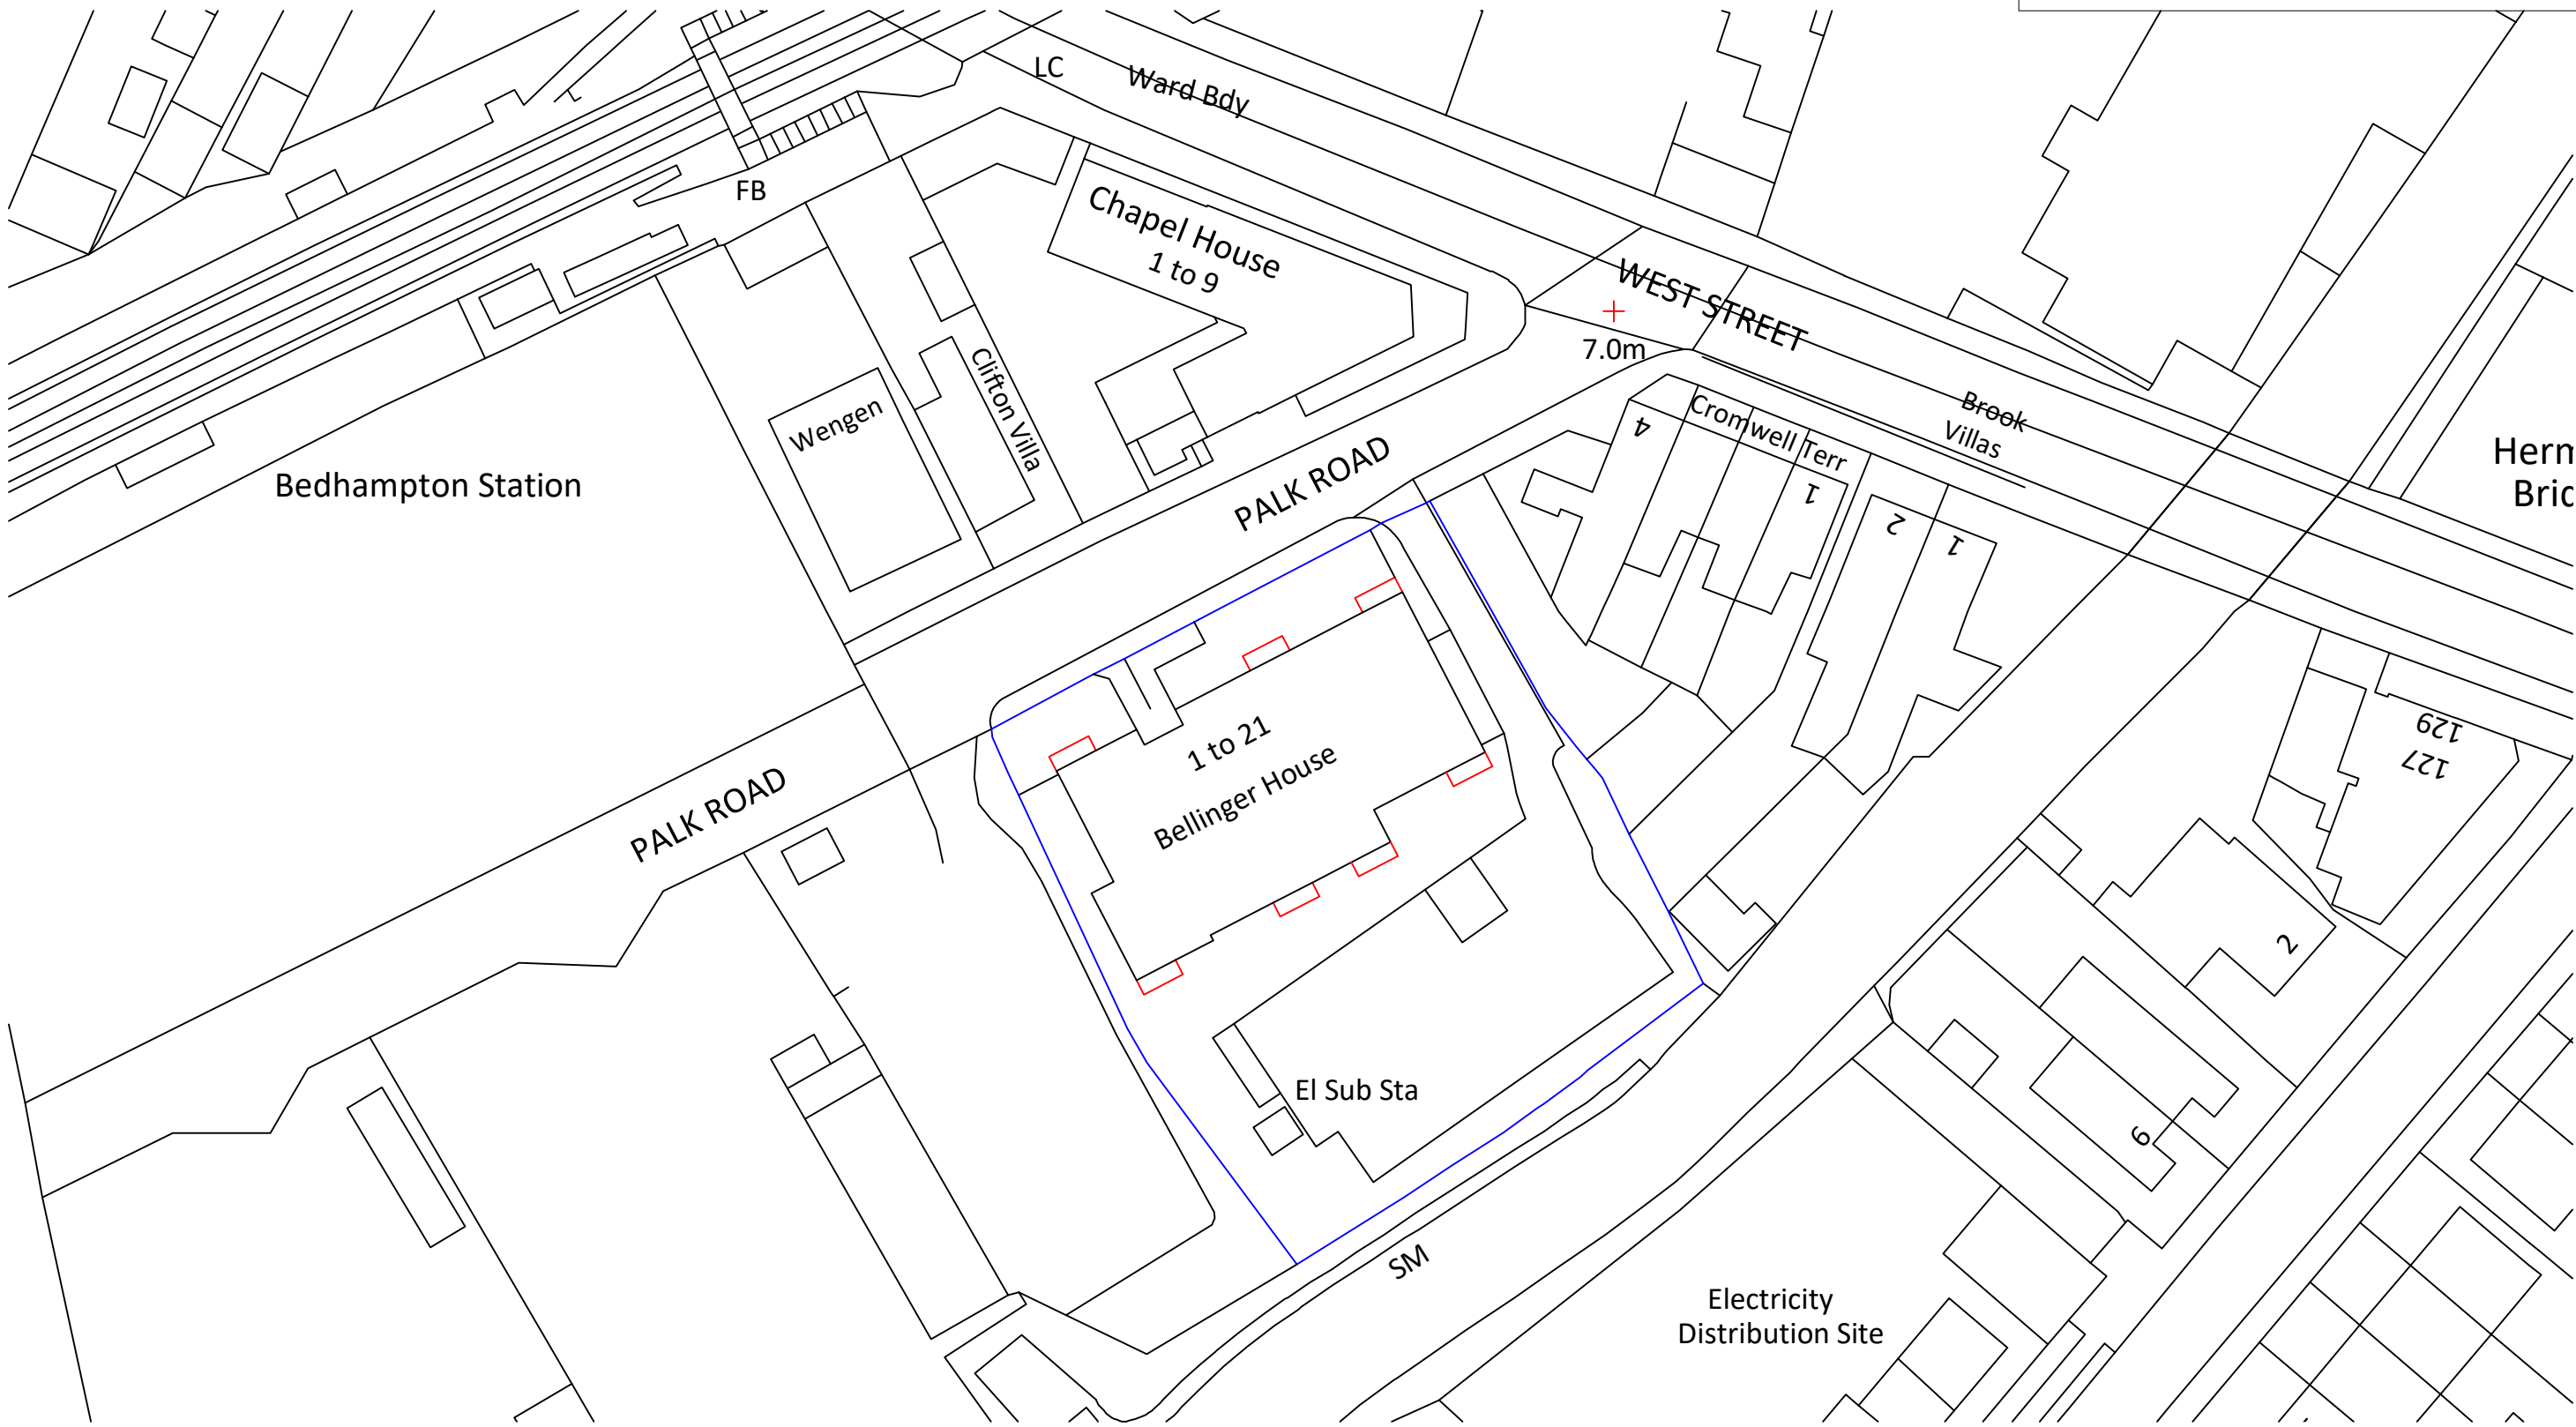

Revision	Date	Description	Drawn	QA

Block Plan
Belling House
Palk Road, Havant, PO9 1FD

Planning

Drawing No.	Rev.	Scale	Date	Drawn	QA
24026/002	-	A3 @ 1:500	17/02/2020	MT	GW