
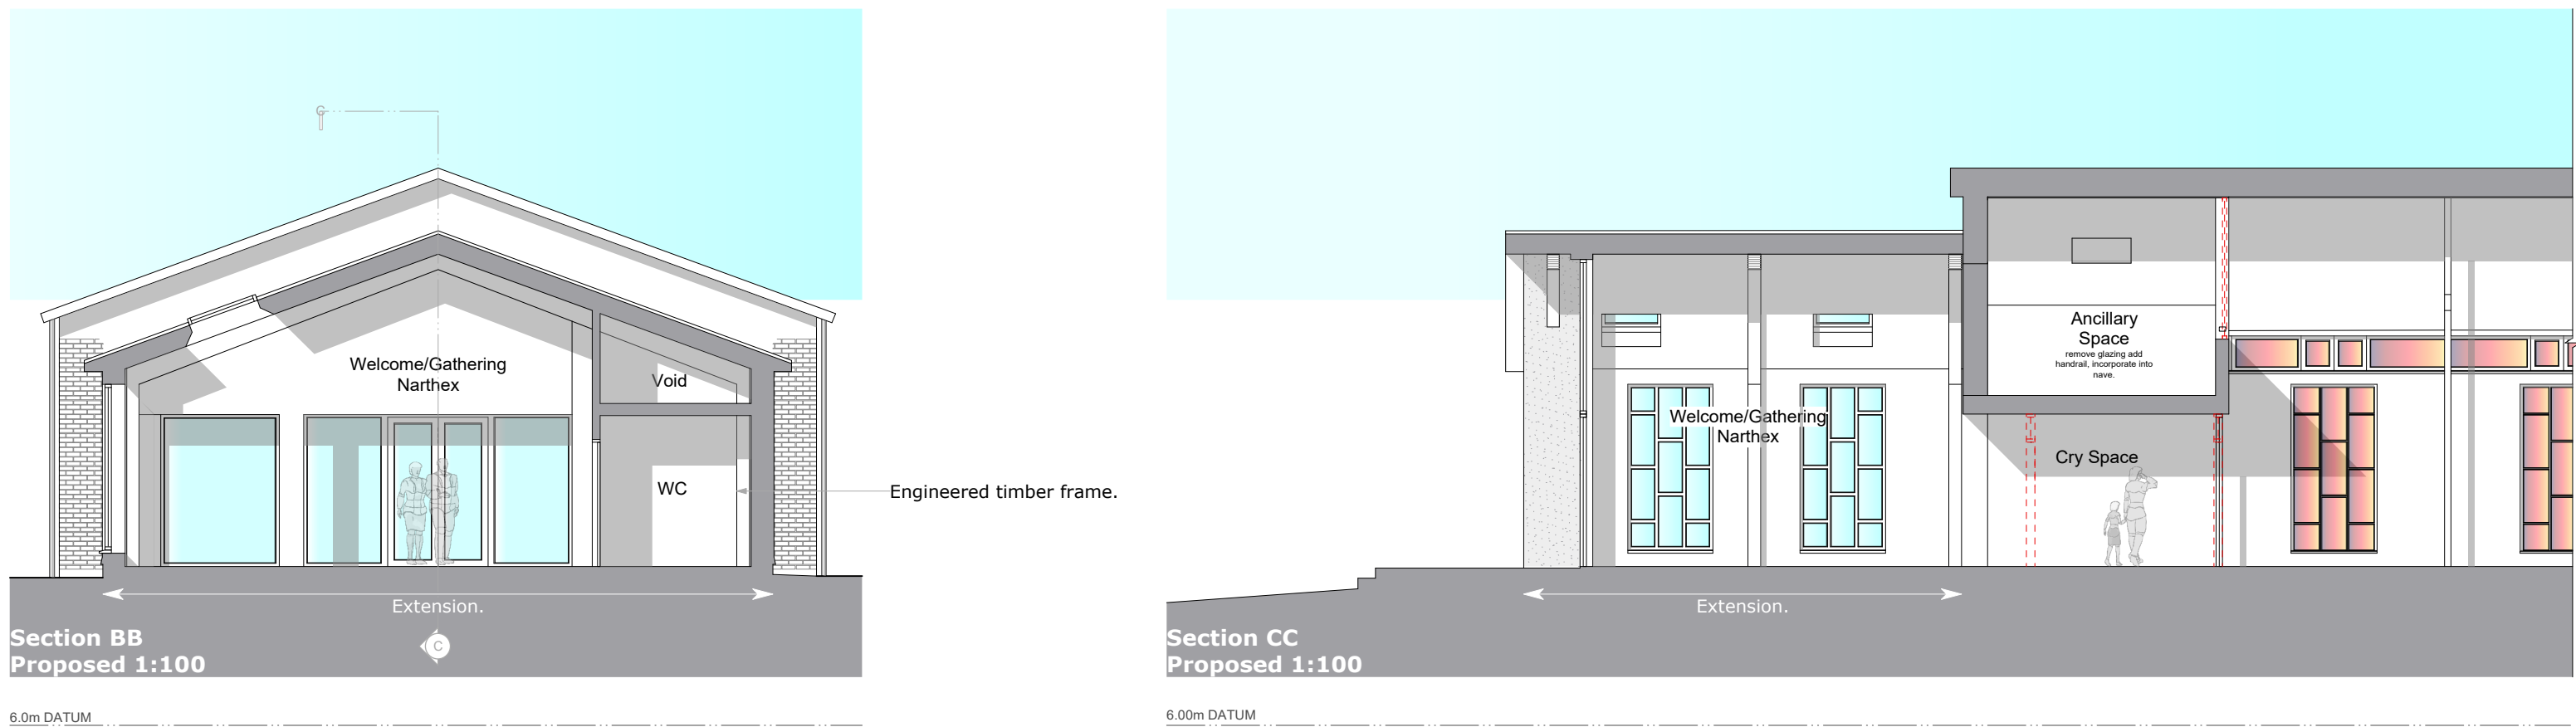


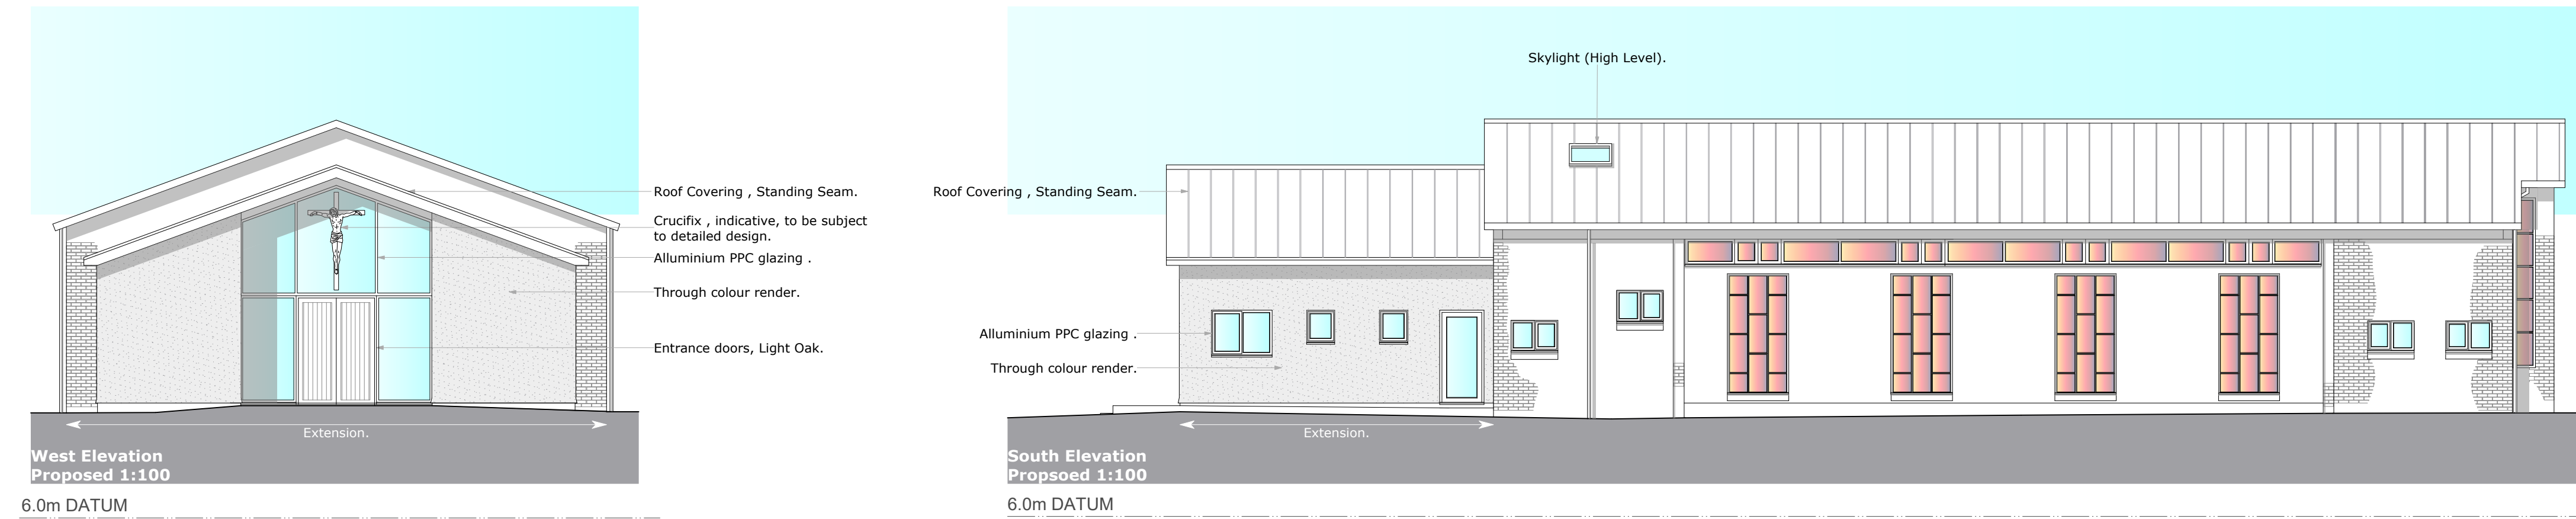

**Notes**  
Use only Figured Dimensions  
Always check dimensions on site and report any discrepancies to the Architect.  
Not for construction unless marked for this purpose.

| REVISION | DESCRIPTION                    | DRAWN BY | DATE     |
|----------|--------------------------------|----------|----------|
| K        | Issued for Planning            | SWR      | 29/07/19 |
| J        | Issued for CGI                 | SWR      | 15/07/19 |
| I        | Issued for Pre App             | SWR      | 30/04/19 |
| H        | Issued for information/Comment | SWR      | 20/03/19 |

|   |                      |          |           |
|---|----------------------|----------|-----------|
| <div><div>SWR</div><div>ARCHITECT</div></div> <div>Unit 3, 28 The Spain<br/>Petersfield,<br/>Hants<br/>GU32 3LA<br/>T. 07919 523851<br/>E. swr.architect@gmail.com</div> |                      |          |           |
| TITLE Extension and Internal Alterations<br>St Thomas's Church, 24 New Brighton rd, Emsworth PO10 7PS.<br>Catholic parishof Havant & Emsworth. Portsmouth Diocese        |                      |          |           |
| DRAWING NUMBER   | REVISION             | STATUS   | DATE      |
| 1093/106   | K                    | Planning | June 2018 |
| DRAWN BY   | SWR                  |          |           |
| TITLE   | Elevations, Proposed |          |           |