



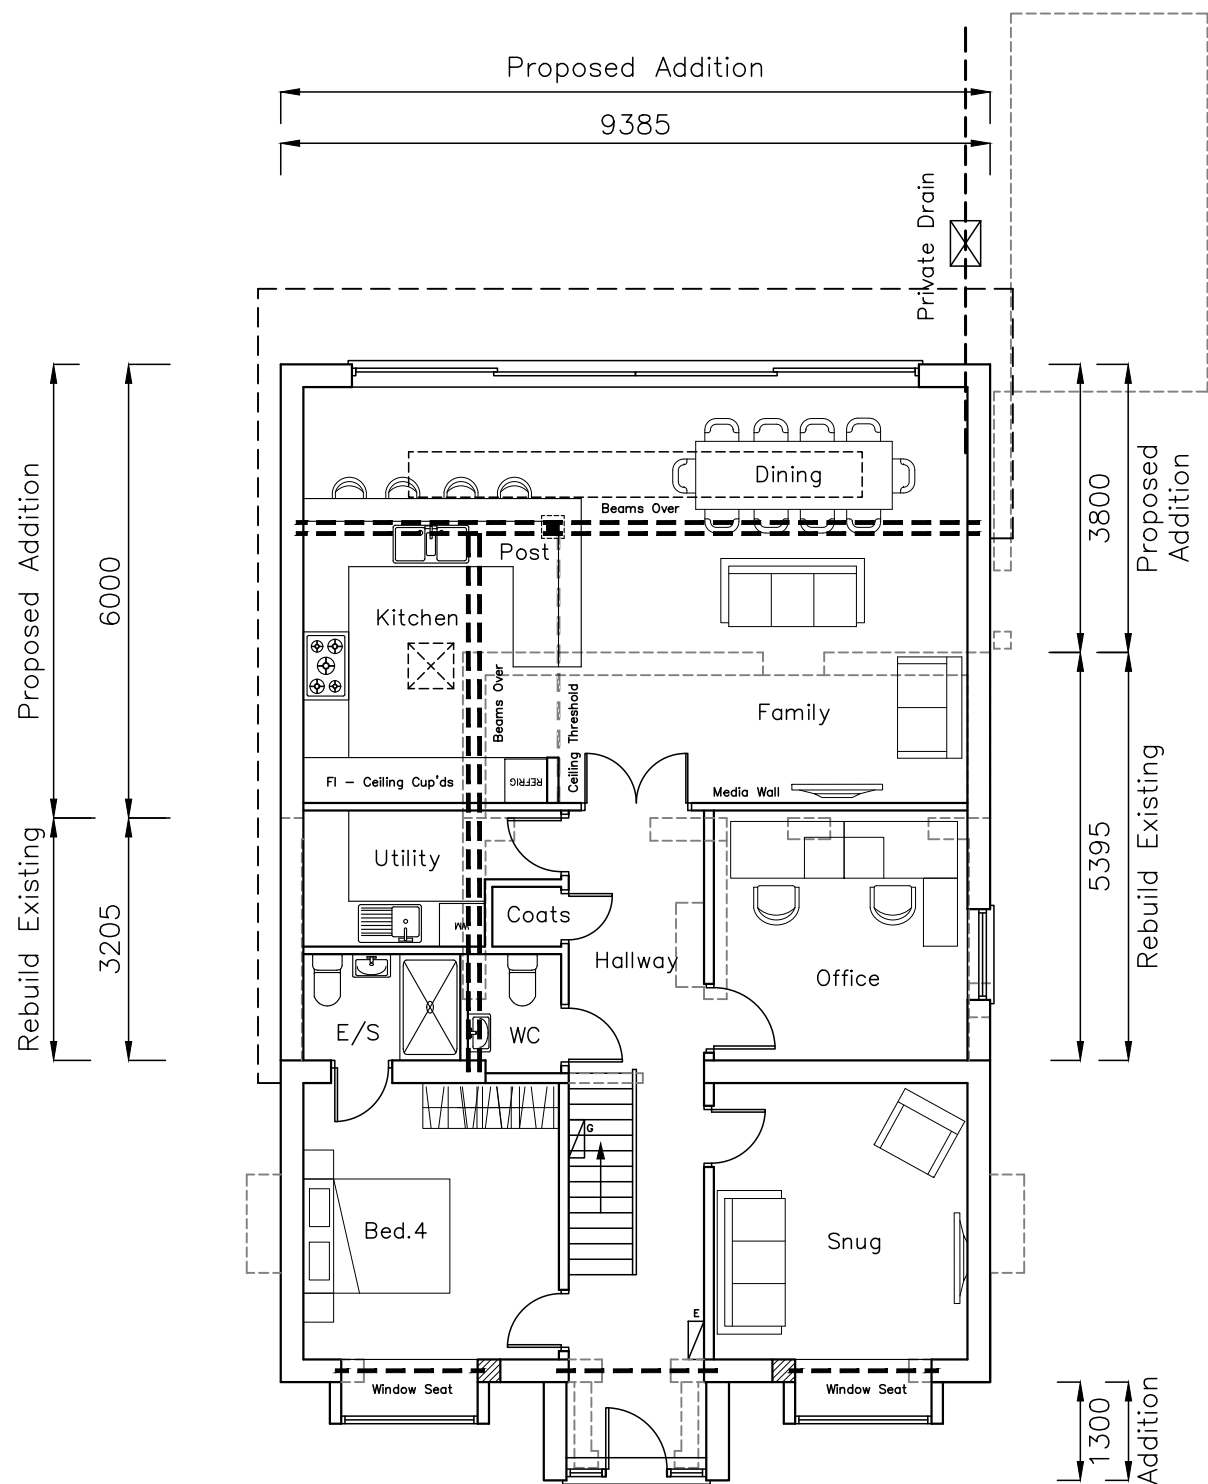


Ground Floor

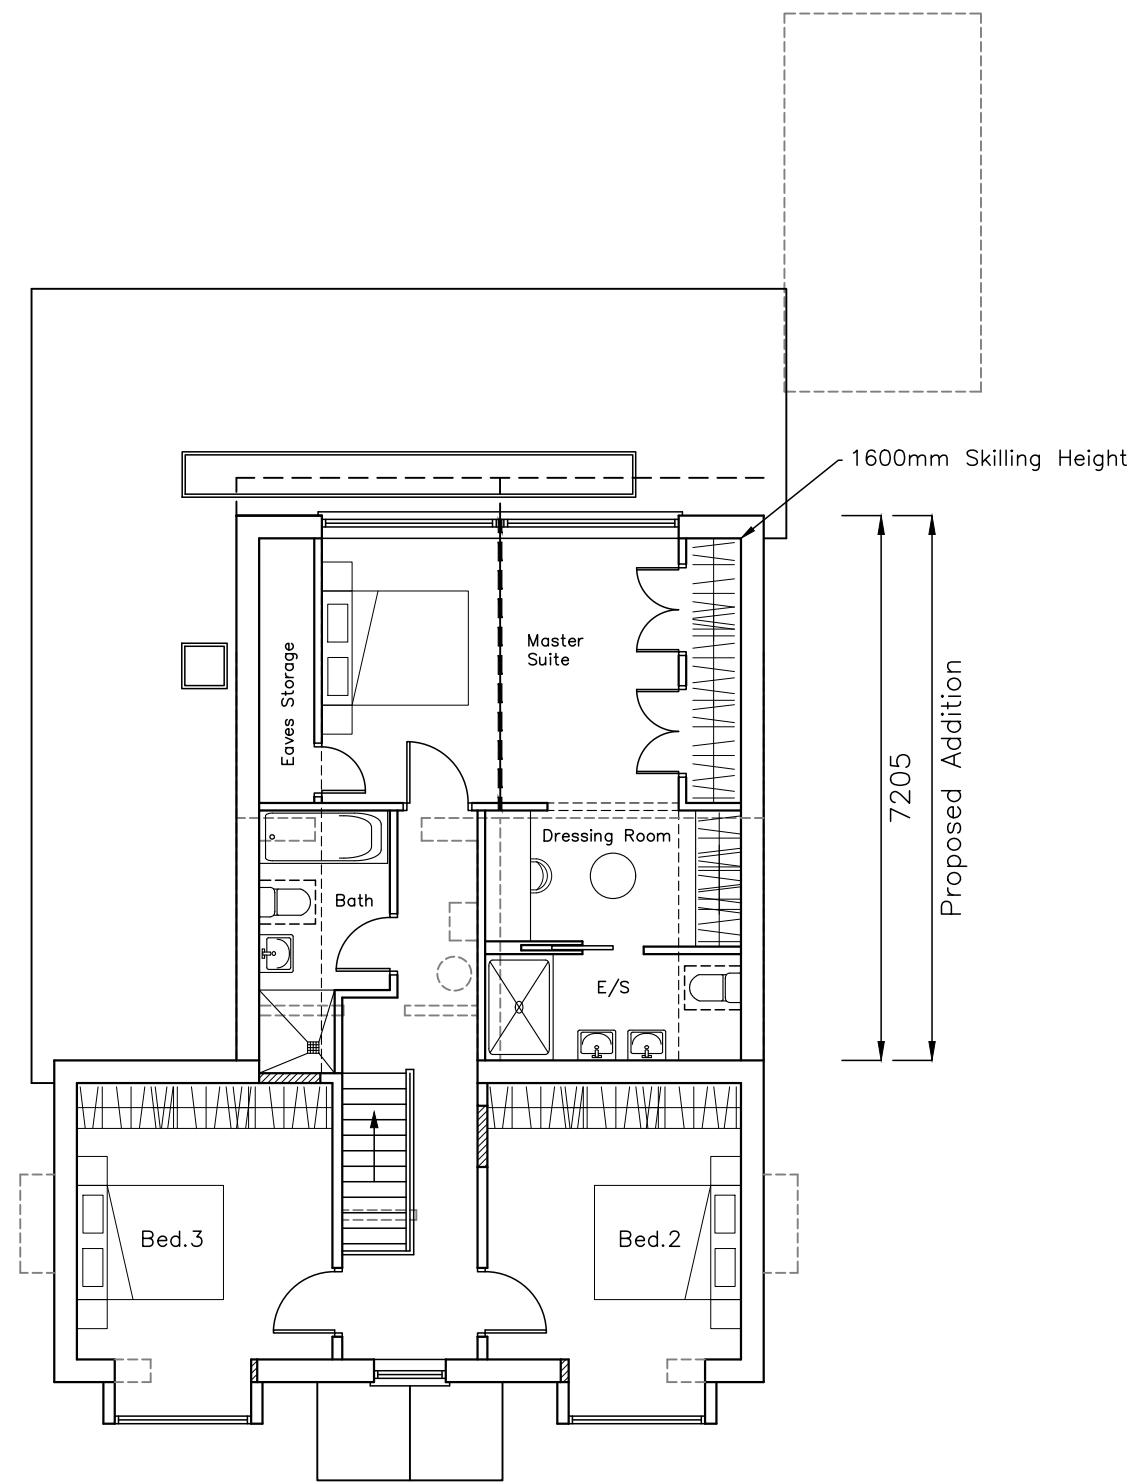

First Floor



Critchley Architecture And Design Ltd.
Contact: 02392 474 919 | info@caad.online
The Old Brewery, 15E South Street, Havant, PO9 1BU

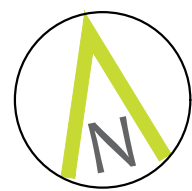

Proposed Plans

- Revisions**
- a) Client Revisions/08.09.2020/SAR
 - b)
 - c)
 - d)

50 Silvester Road,
Waterlooville,
PO8 8TL

Scale A1=1:50, A3=1:100
Drawn SAR
Date 03/08/2020

20059-401^A

10m

20m

30m

40m