
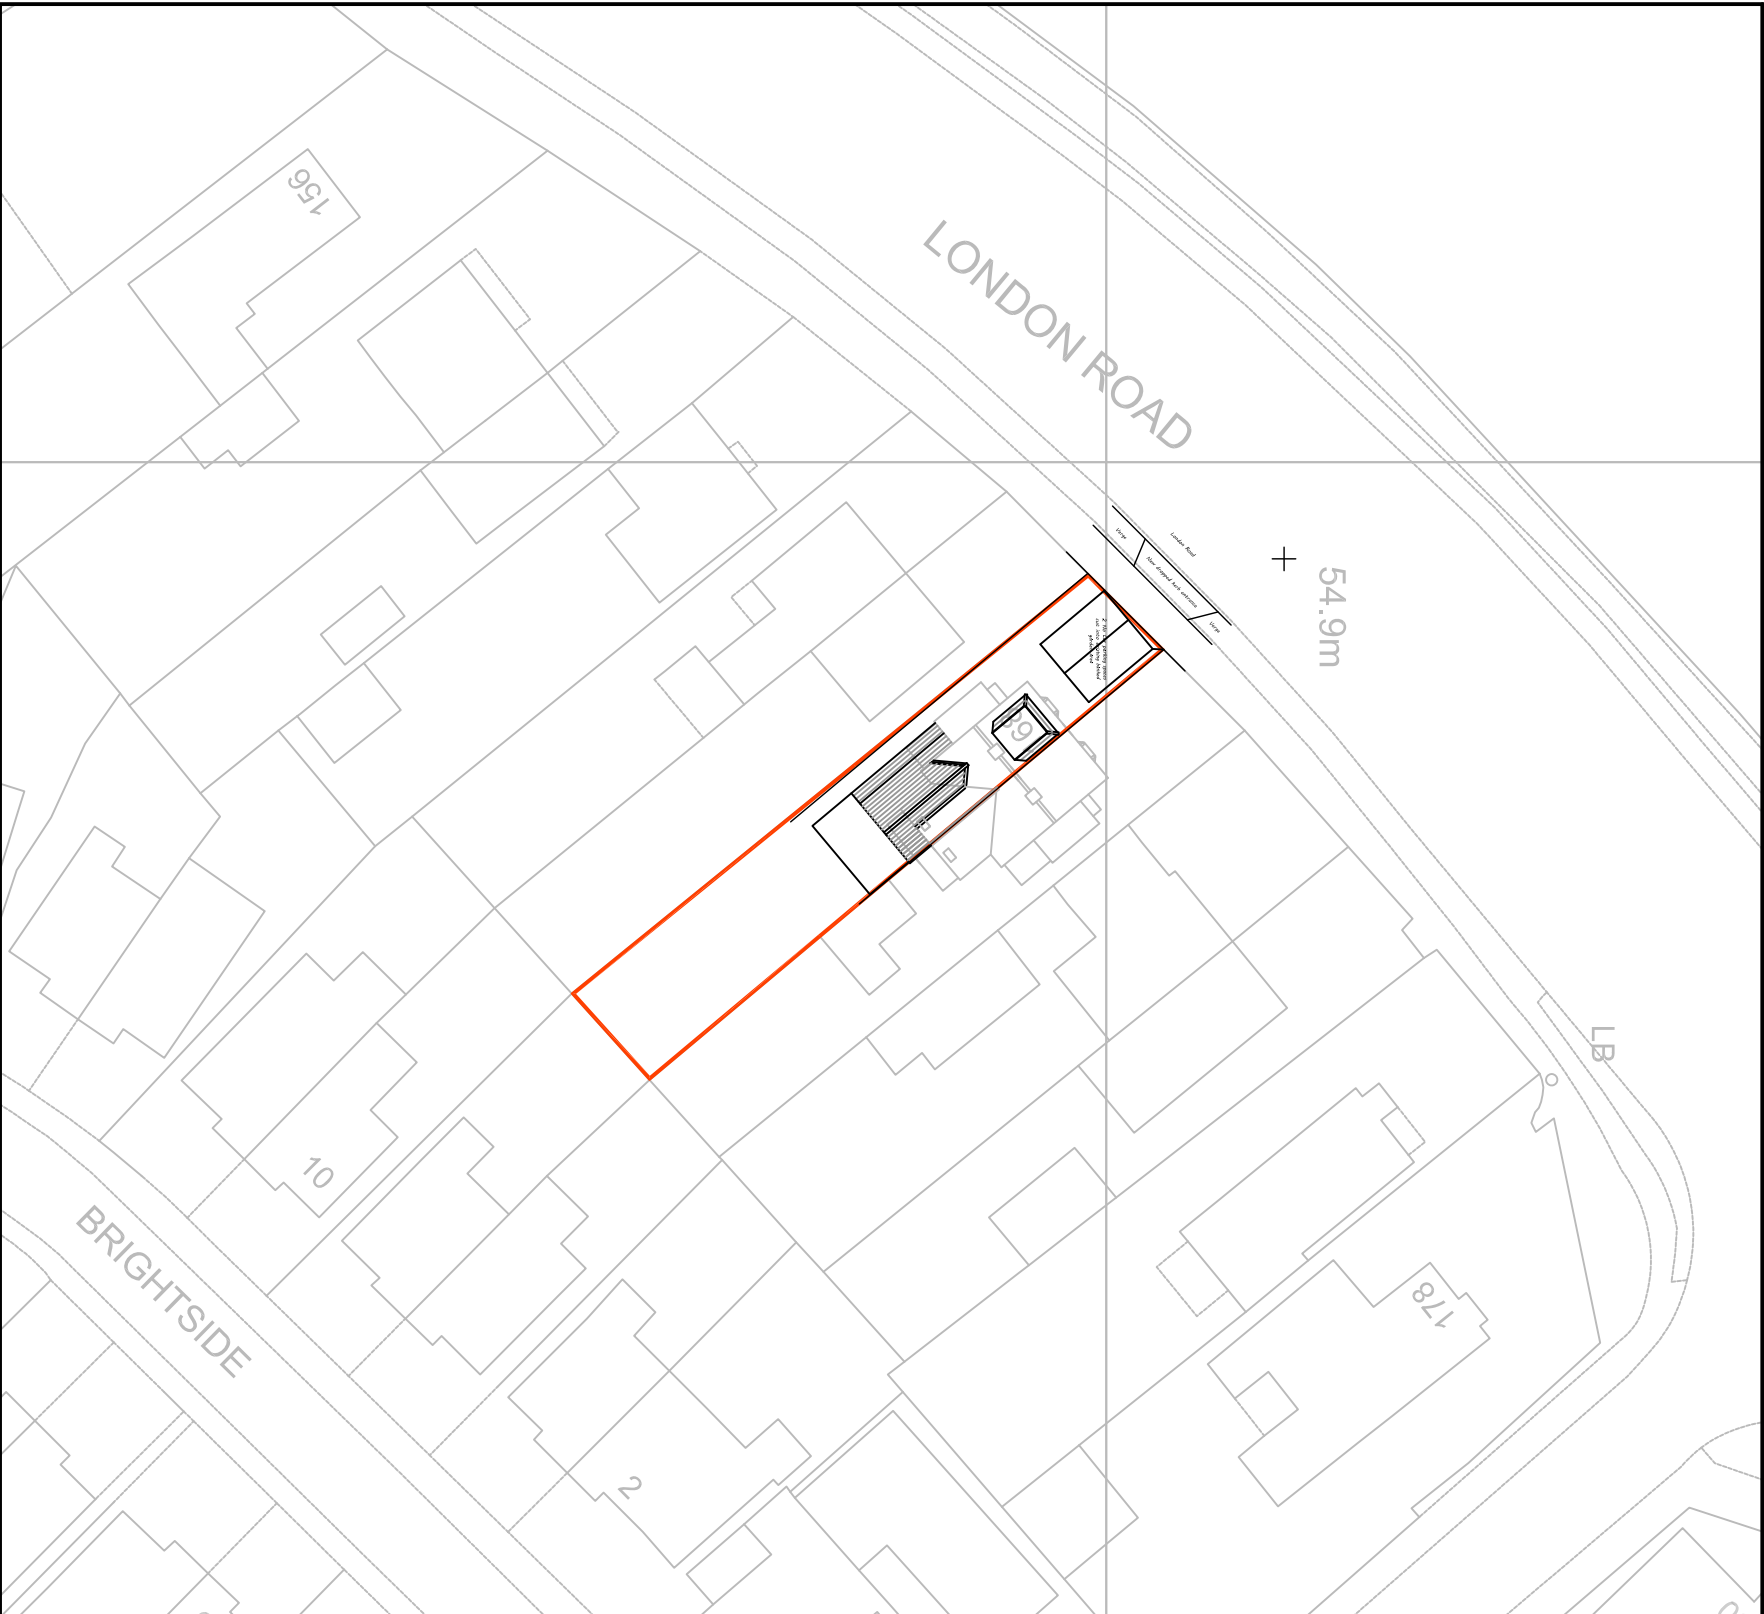


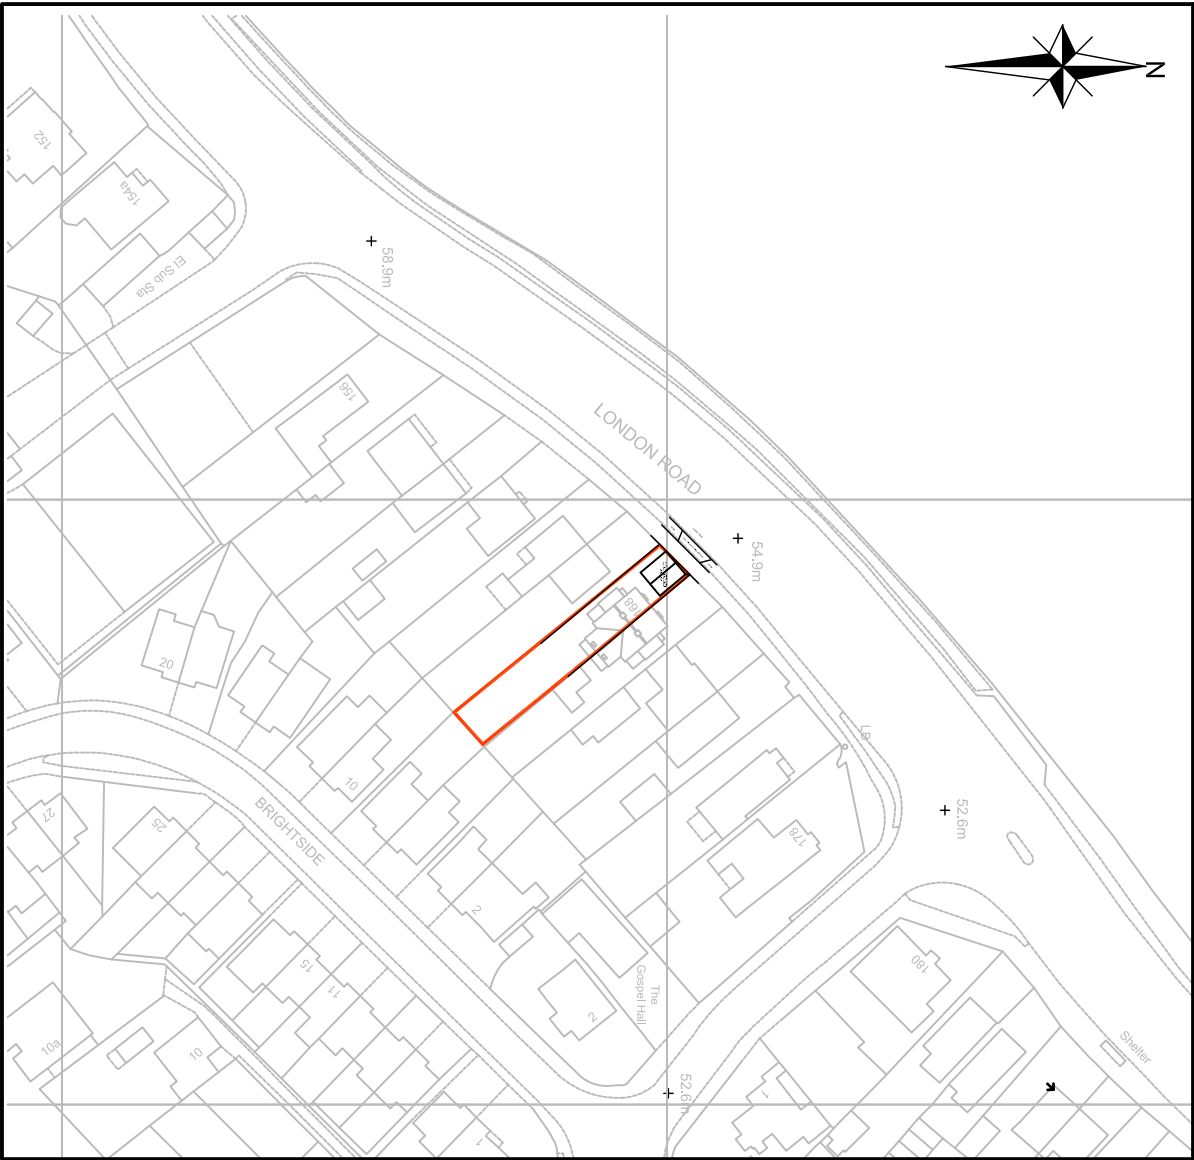

OS Serial No OI 1320034

Mapping supplied by:
Latitude Mapping Limited

		Architectural & Civil Engineering Design 143 Station Road, Liss, Hants. GU33 7AJ Tel 01730 894988 e-mail: enquiries@acedesigns-ltd.co.uk www. ace-designs.co.uk		Job Title Proposed extensions and alterations at 168 London Road, Waterloooville		Client Mr G Cleverley		Scale 1/1250:1/500@A3		Date May 19		Designed GG	
Drawing Title Site and Block Plan								Drawn EV		Checked GG		Approved	
								Job No 190305		Drawing No 190305 / 01		Rev C	