


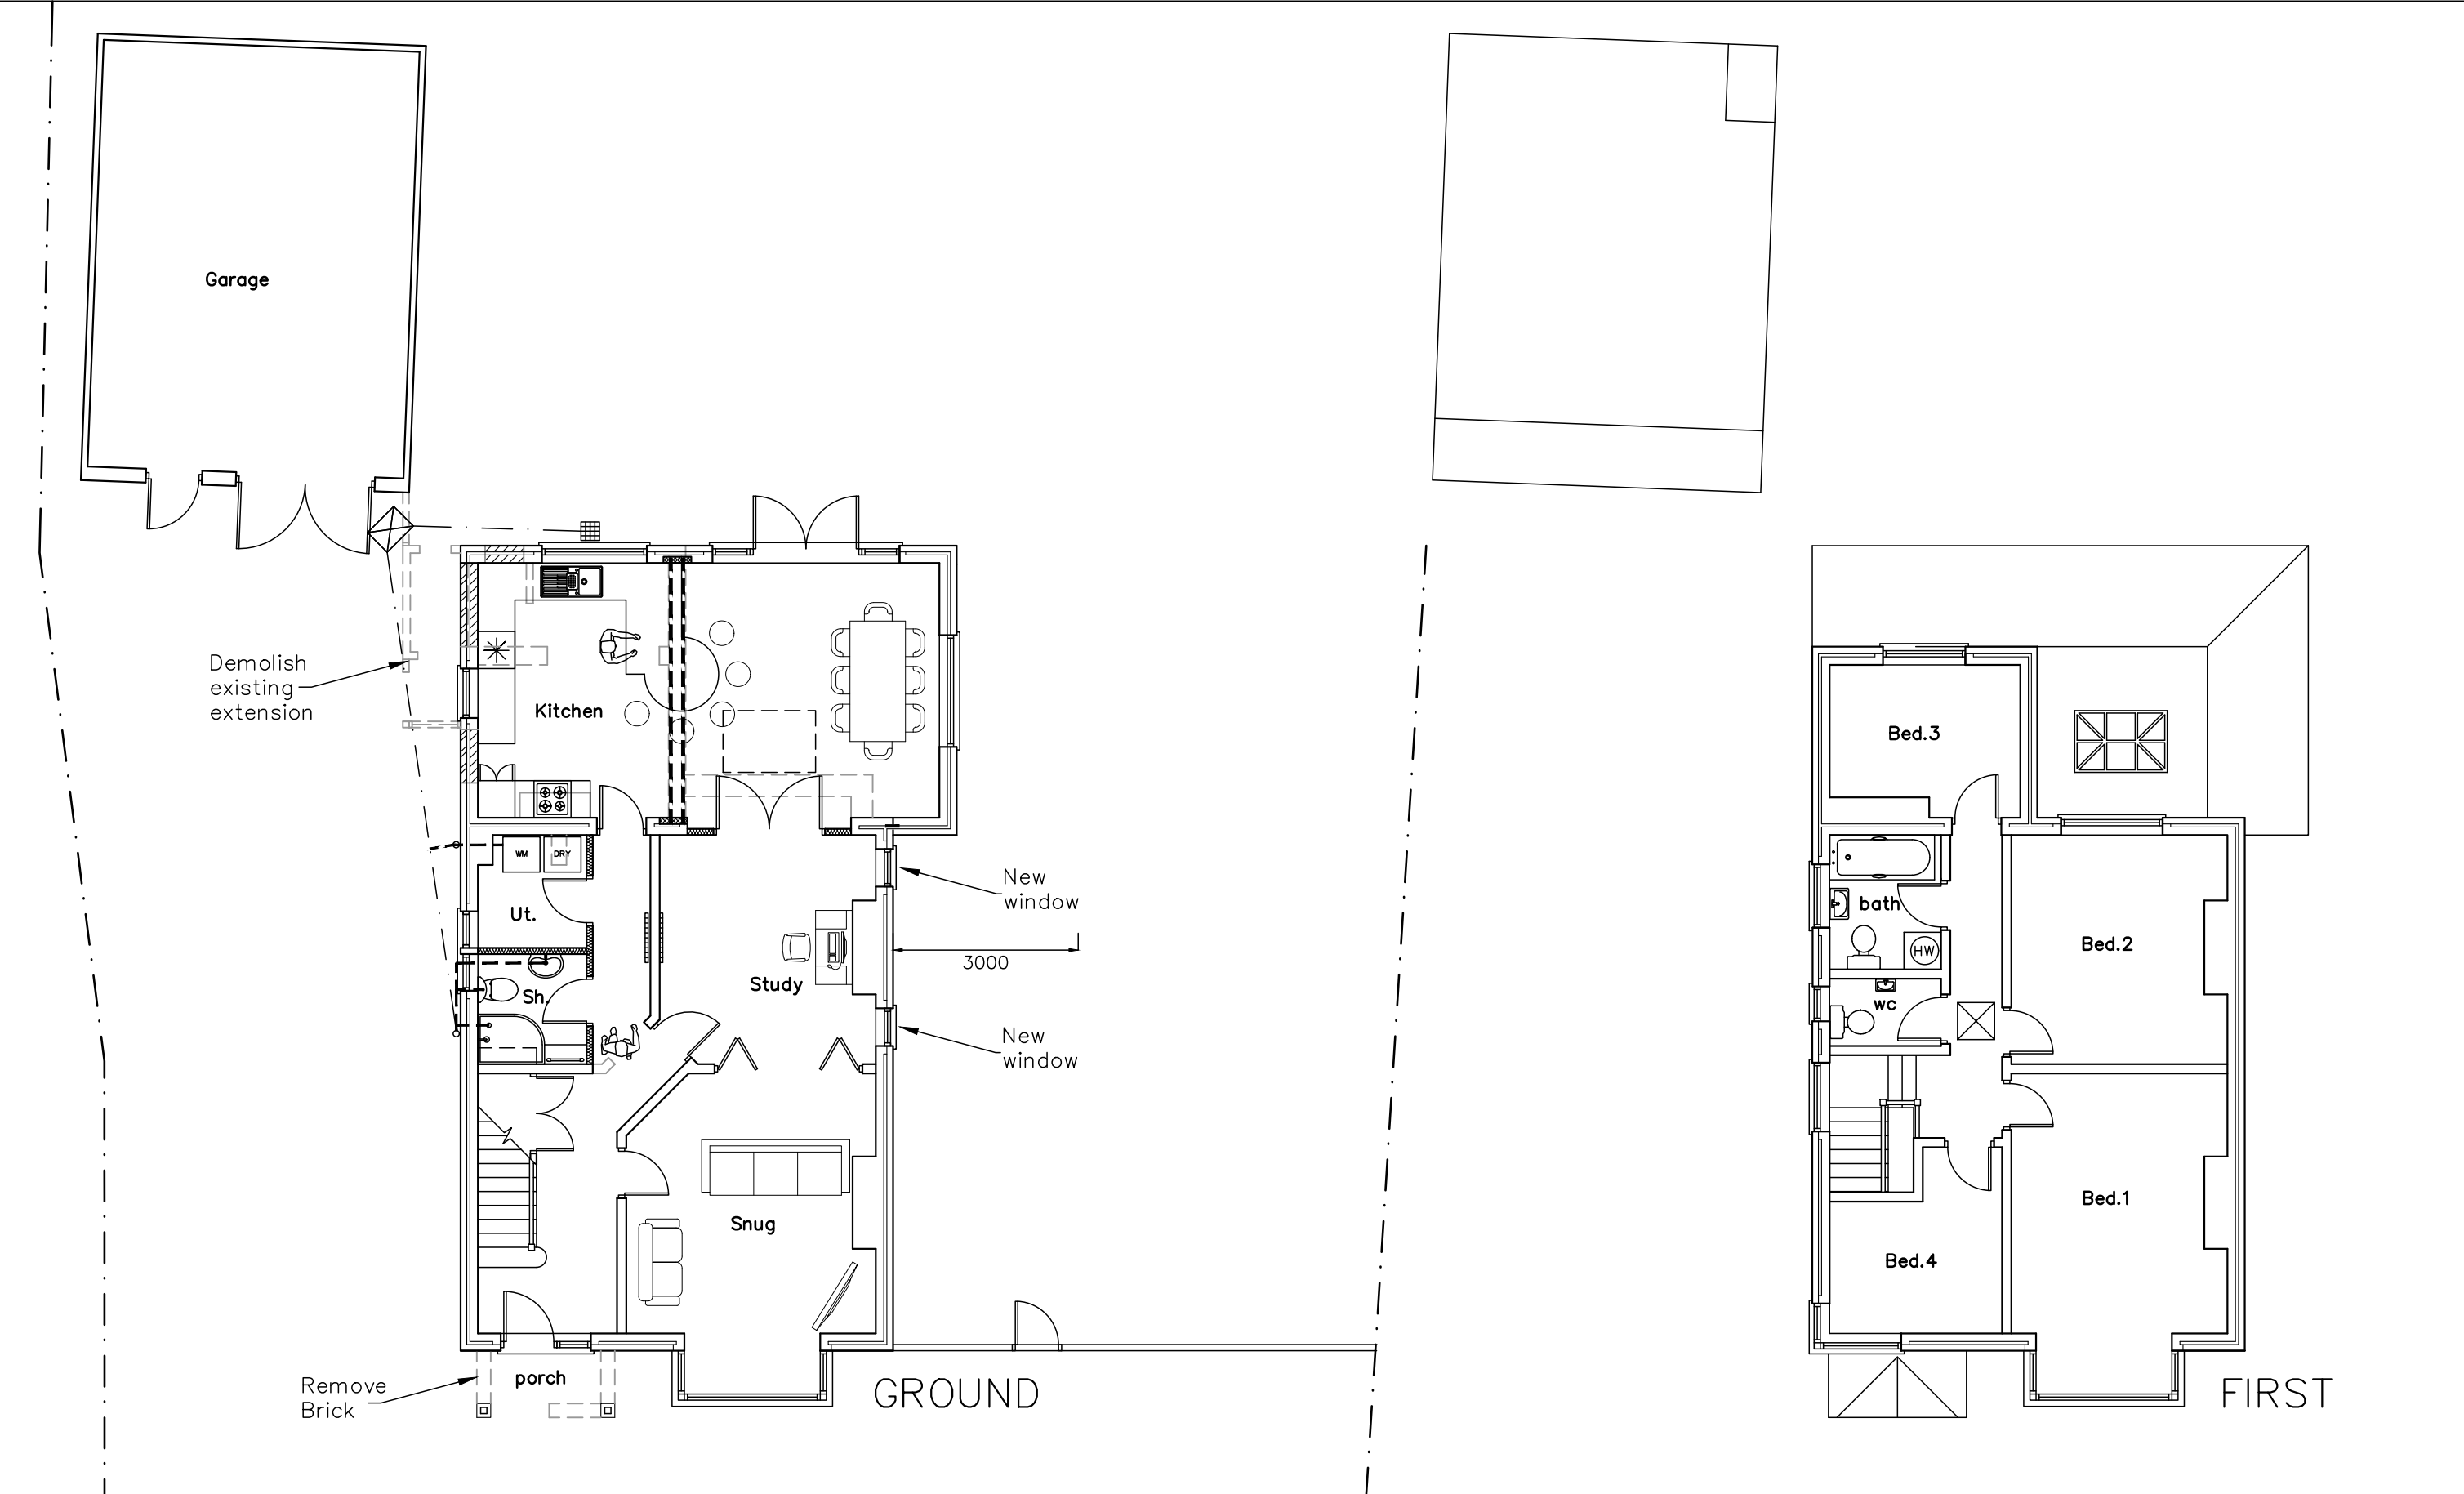

Mr. & Mrs. D. Jones 44 Hollow Lane Hayling Island PO11 9EY	PROPOSAL PLANS		 Critchley Architecture And Design Ltd. Contact: 02392 474 919 info@caad.online The Old Brewery, 15E South Street, Havant, PO9 1BU		Scale A1=1:50, A3=1:100 Drawn CAL/JGF Date 23/07/19
	Revisions a) b) c) d)				19004-421 ⁰
					