



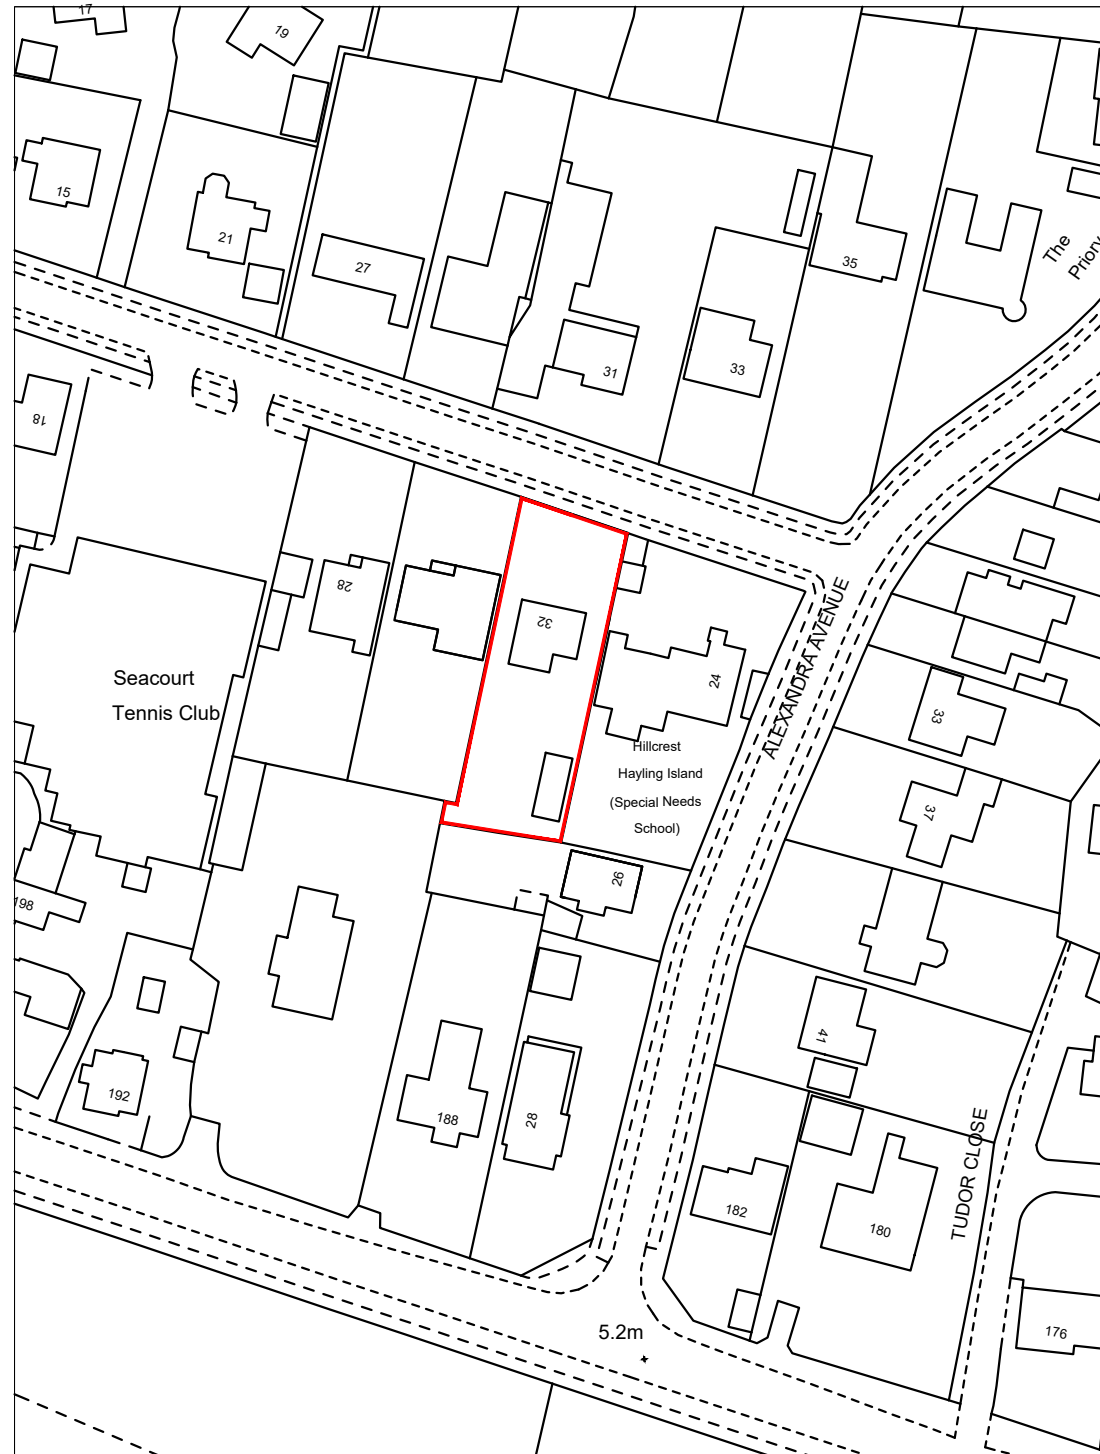

Location Plan: 1:1250

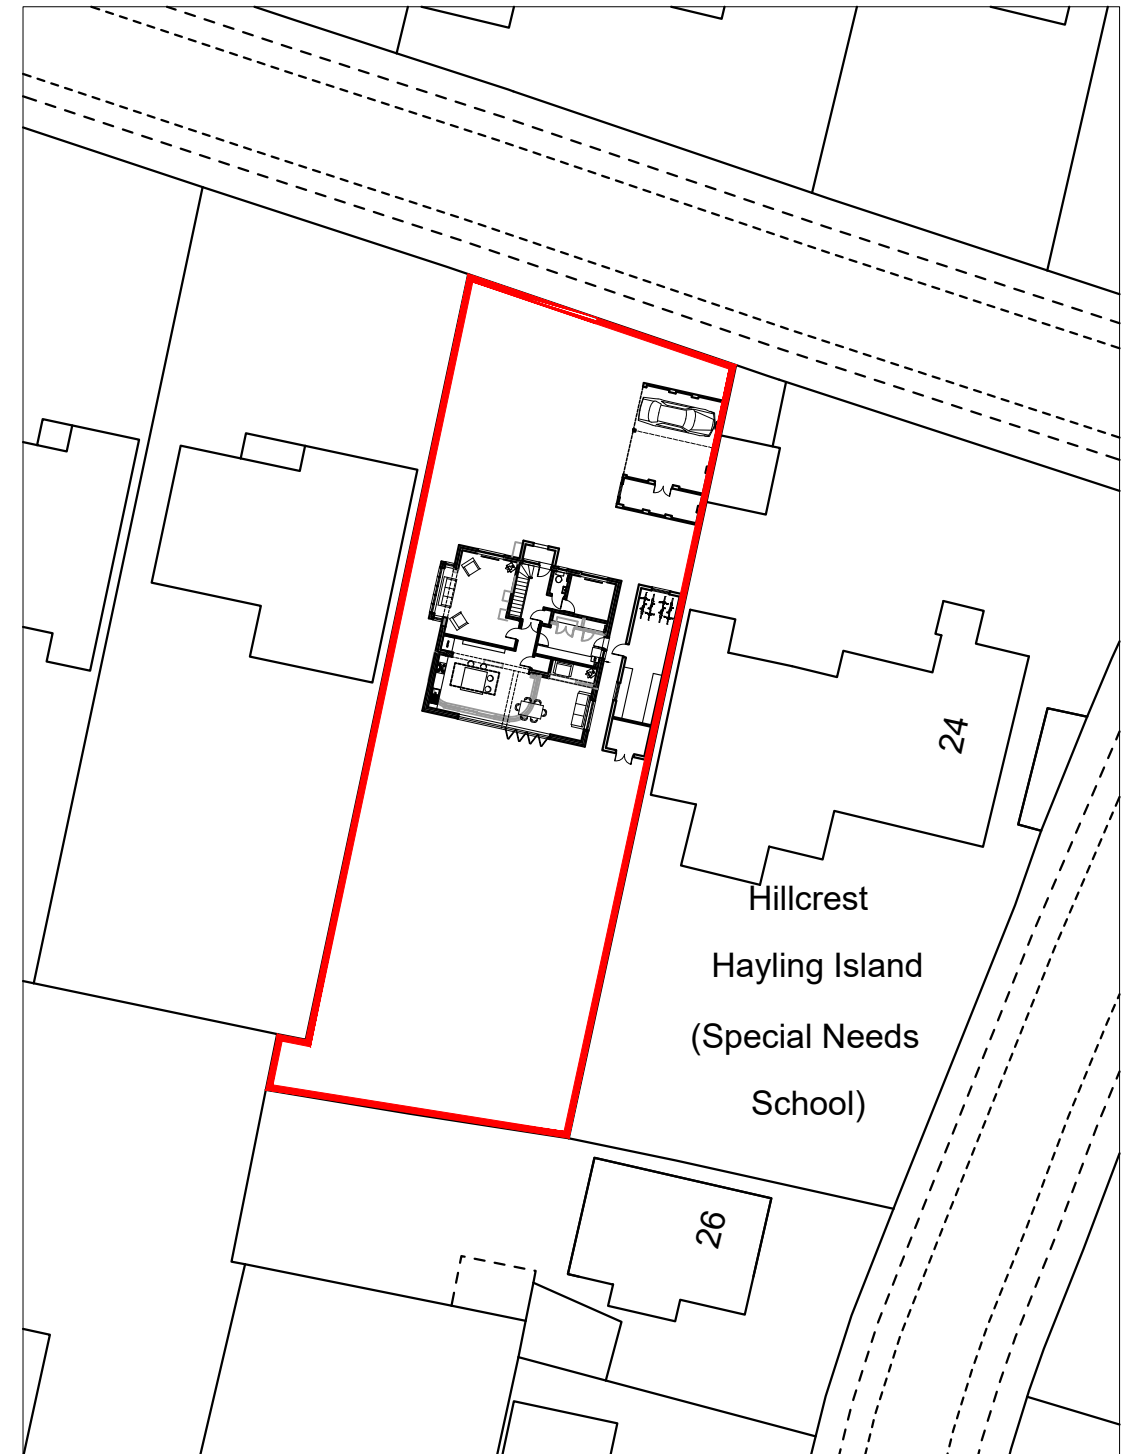

Block Plan: 1:500

32 Victoria Ave  
Hayling Island  
PO11 9AJ

## SITE PLANS

### Revisions

- a) Red line to highway removed/06.08.19/JHL
- b)
- c)

© Crown Copyright  
All right reserved  
Reproduced by Permission  
Licence No.100046837

**CAAD**

Critchley Architecture And Design Ltd.

Contact: 02392 474 919 | info@caad.online

The Old Brewery, 15E South Street, Havant, PO9 1BU



Scale A3 = As Shown  
Drawn OS  
Date 23/07/19

1449-111

A

0m 10m 20m 30m 40m 50m

0m 10m 20m 30m 40m 50m