



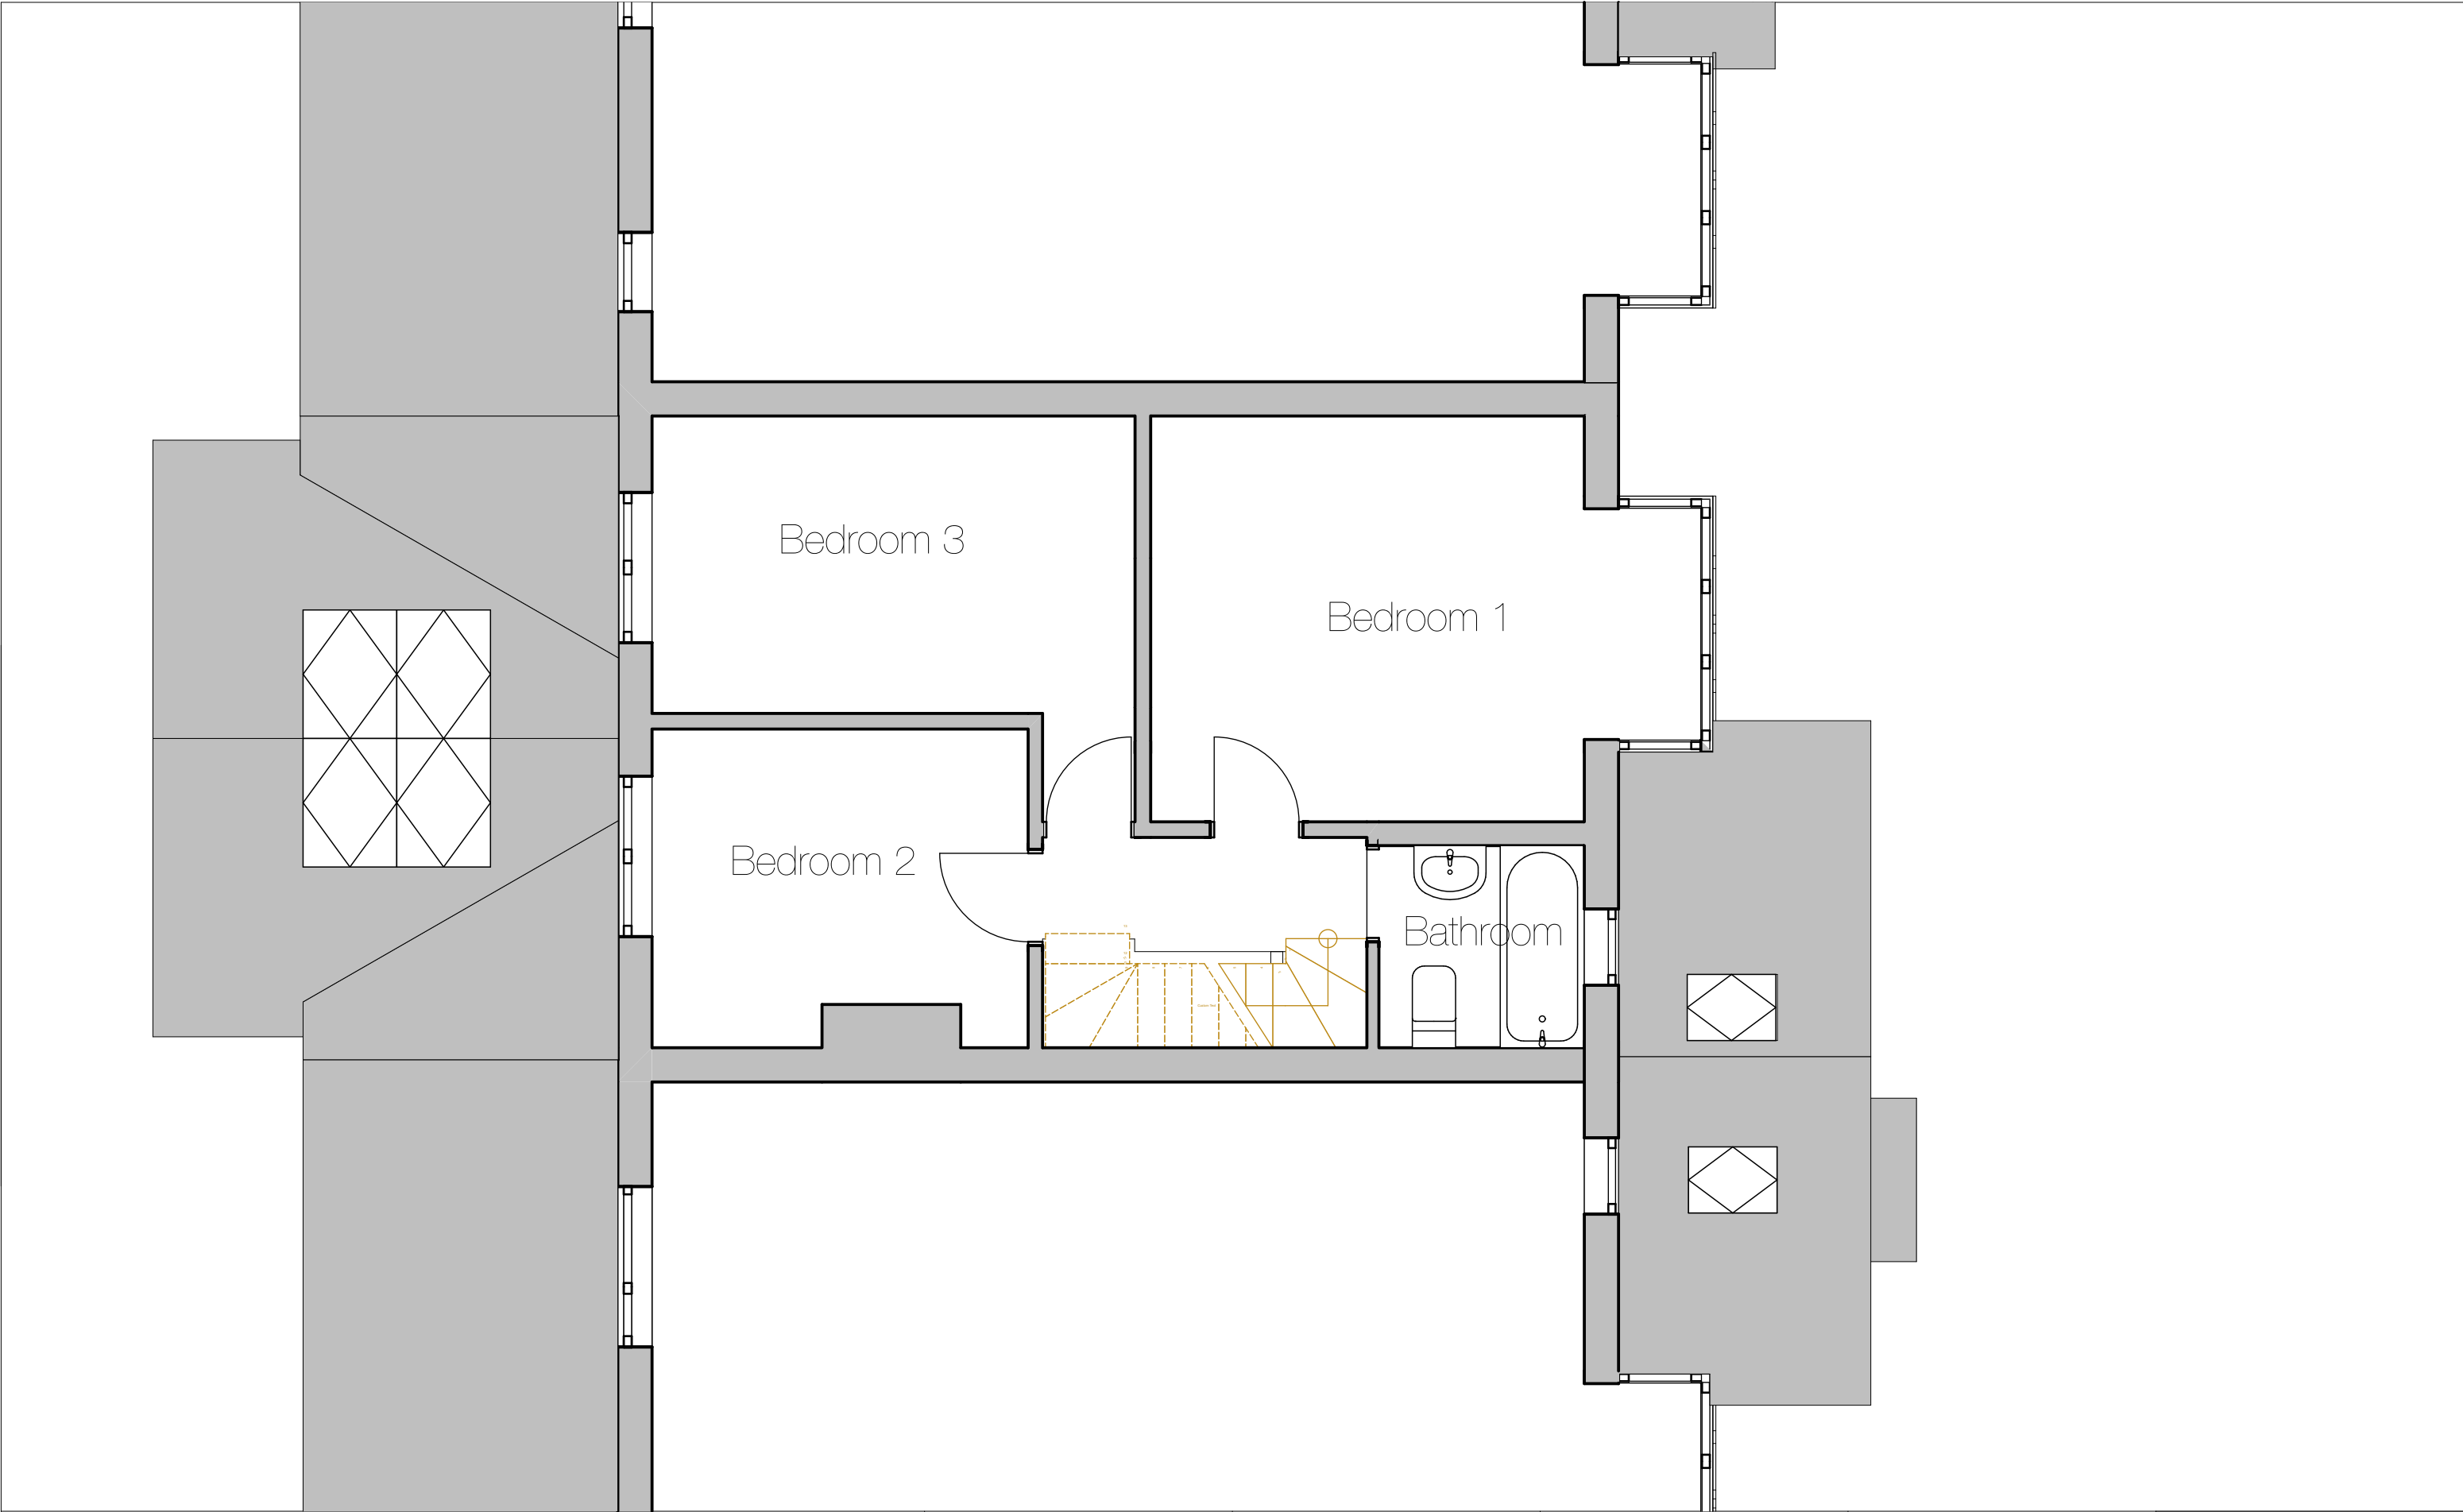

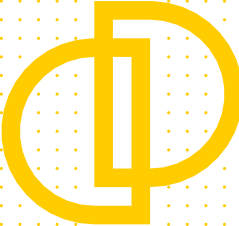

Downland
Design Ltd.

Issue Date

Date printed
22/08/2019

Client

Mr & Mrs C Summers

12 Bath Road
Emsworth PO10
7EP

Proposed Alterations and
Extensions

Proposed Plans

Scale @ A3
1:50

Drawing:

Proposed First
Floor A3

Drawing Number		
project	number	rev
1723 - A.02.3		