


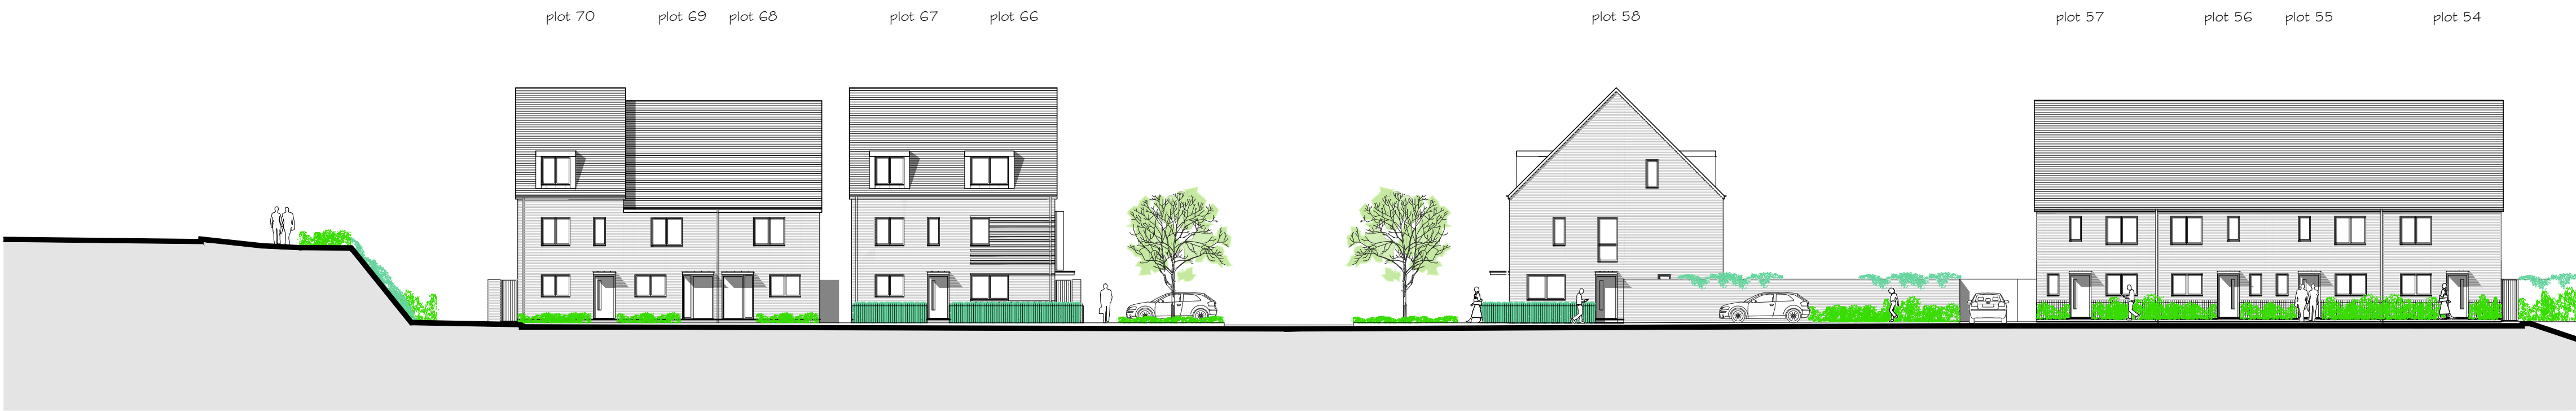

SECTION C-C south - north through principle access road to upper level



SECTION D-D north-south through mews road to lower level



SECTION E-E south - north through principle access road to lower level

Notes
1. This drawing is the copyright of MH Architects Ltd
2. Do not scale this drawing except for Local Authority planning purposes
3. All dimensions must be checked on site by the contractor prior to commencement of the works.

Client Approval

X

A - Approved

X

B - Approved with comments

X

C - Do not use

Rev.

Revision Note/Purpose of Issue

Drw By

Date

Chk By

Date