



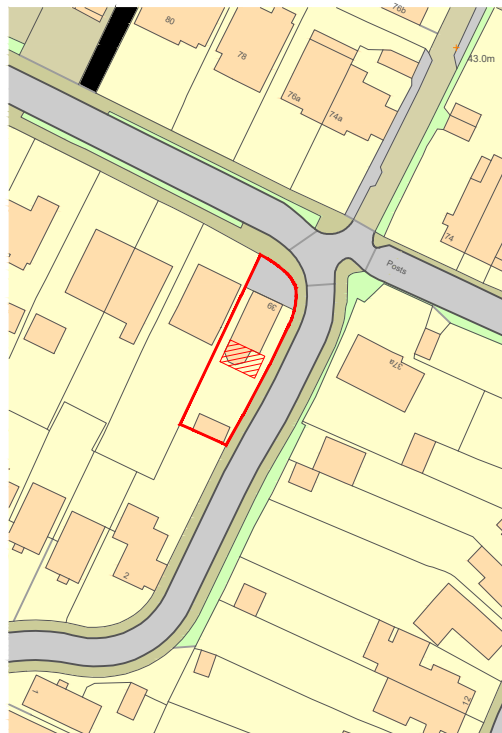

W

E

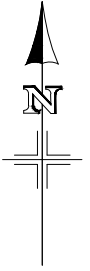

0 30 60 90m

1:1250 Scale Bar
Location Plan

Mapping contents (c) Crown copyright and database rights 2020 Ordnance Survey 100035207

PRIOR TO THE COMMENCEMENT OF ANY WORKS, THE BUILDER IS TO CHECK AND/OR DETERMINE ALL CONSTRUCTION DETAILS, INCLUDING CHECKING EXISTING SITE LEVELS AND DIMENSIONS. THE DRAWING IS TO BE READ IN CONJUNCTION WITH ALL OTHER PROJECT DRAWINGS, CONSTRUCTION NOTES AND/OR PROJECT SPECIFICATION. ALL DISCREPANCIES SHOULD BE REPORTED IMMEDIATELY.

Client:

Mr & Mrs Curtis

Site Address:
39 Jubilee Road
Waterlooville
Hampshire
PO7 7RE

Description:
Location Plan

Scale: 1:1250 @ A4

Date: Jul 2020

Drawn: MJB

Checked: mb

THIS DRAWING IS THE COPYRIGHT OF BLUE SKY CAD LTD AND MUST NOT BE USED IN CONJUNCTION WITH ANY OTHER PROJECT WITHOUT WRITTEN CONSENT



FERNEBERGA HOUSE
ALEXANDRA ROAD
FARNBOROUGH
HAMPSHIRE, GU14 6DQ
t: 01252 757285
w: www.blueskycad.co.uk

Status: **PLANNING**

Drawing Number: LC/P/001 rev -