
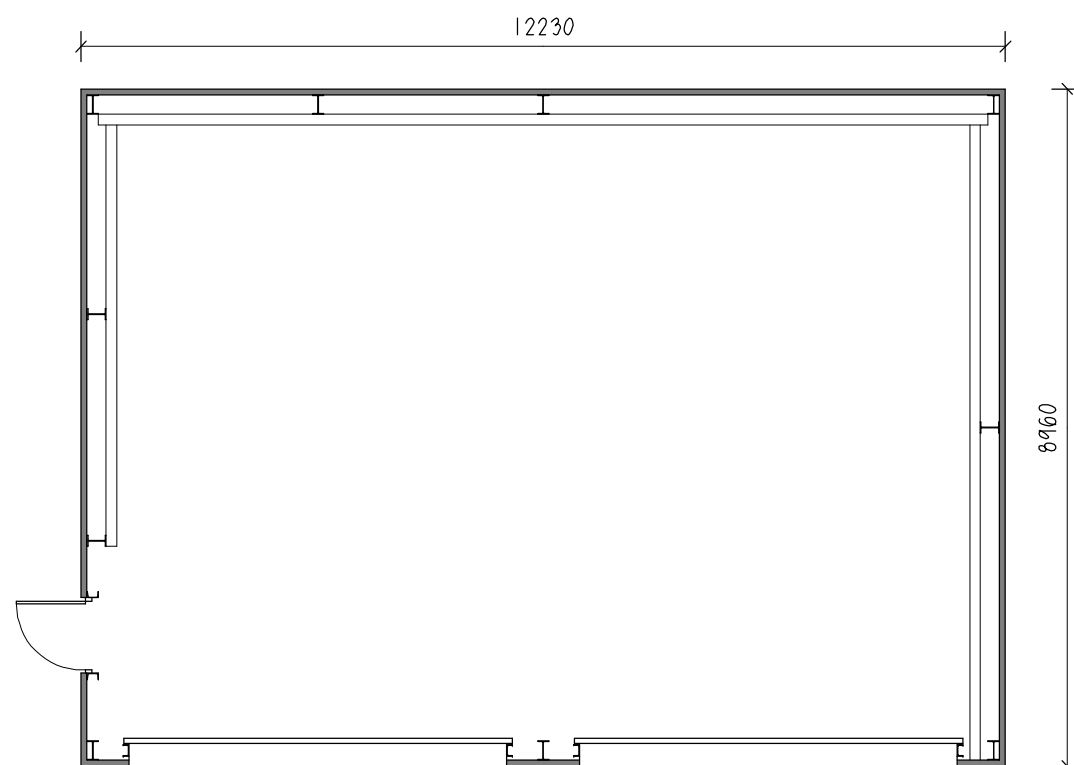
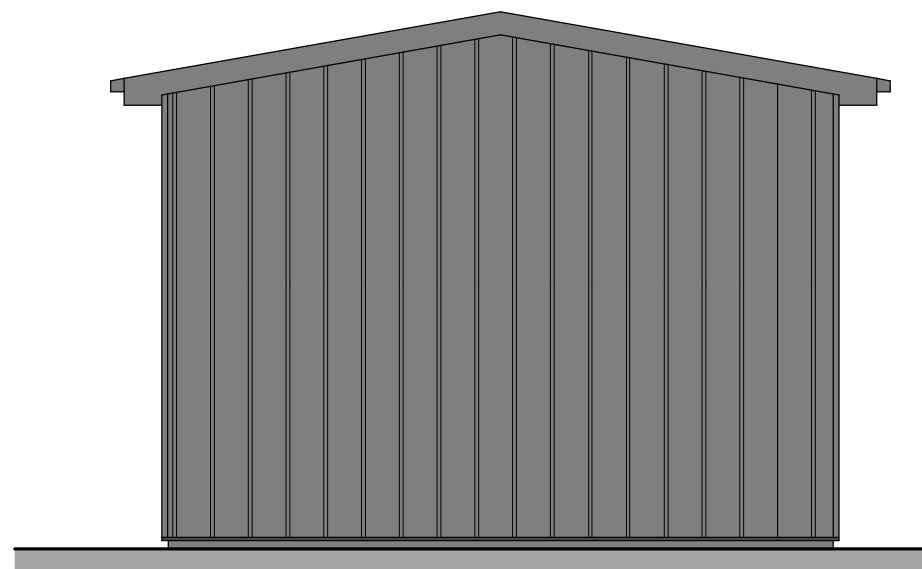
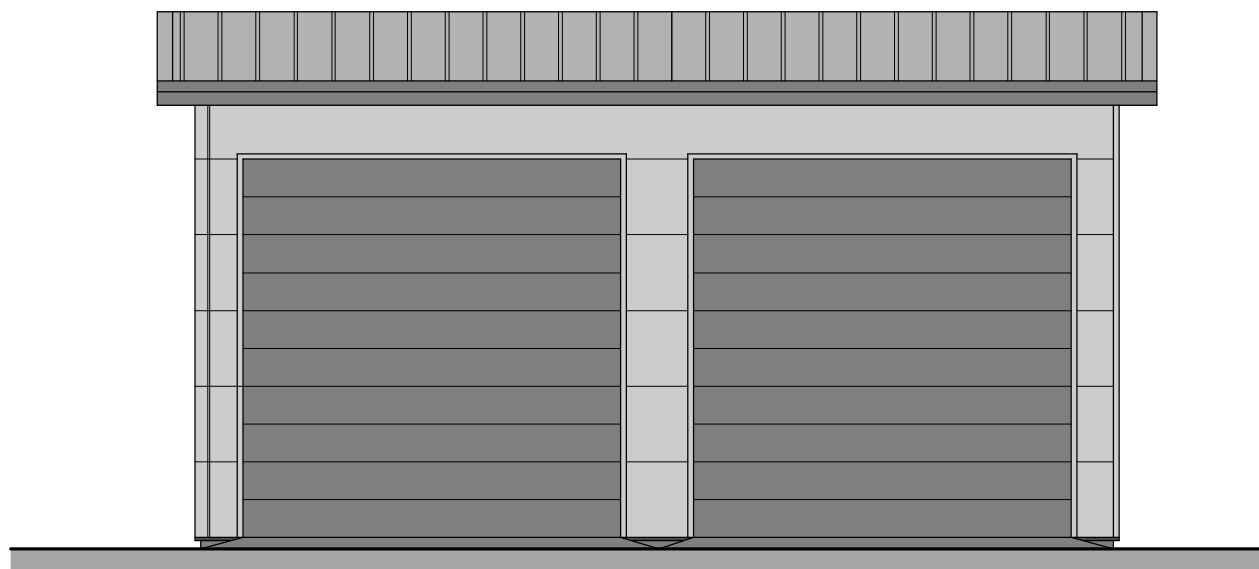
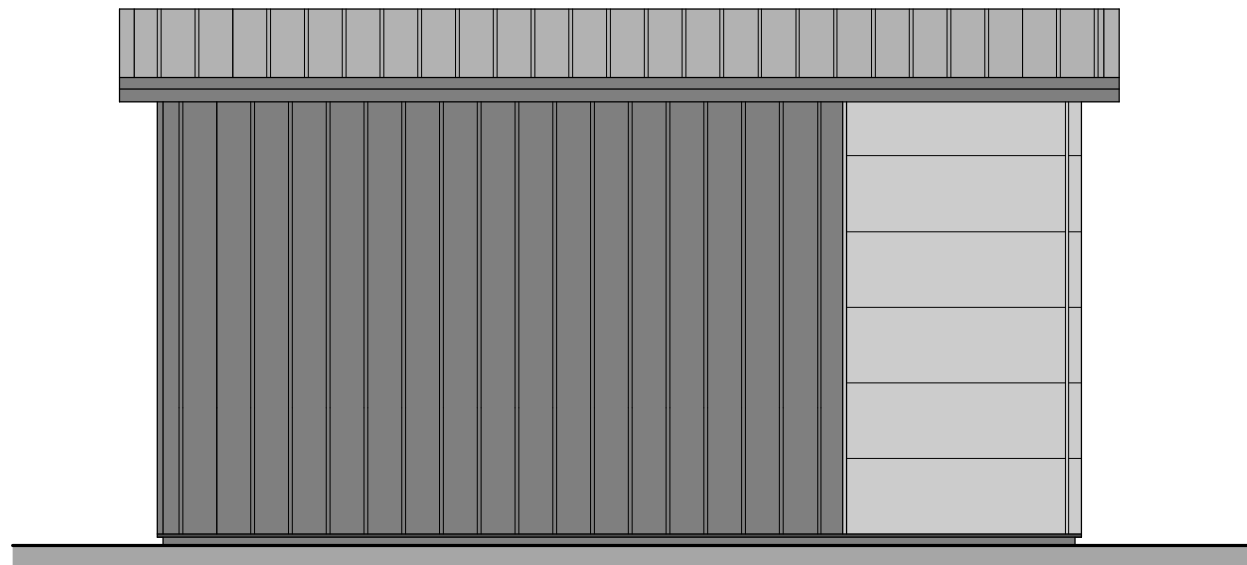


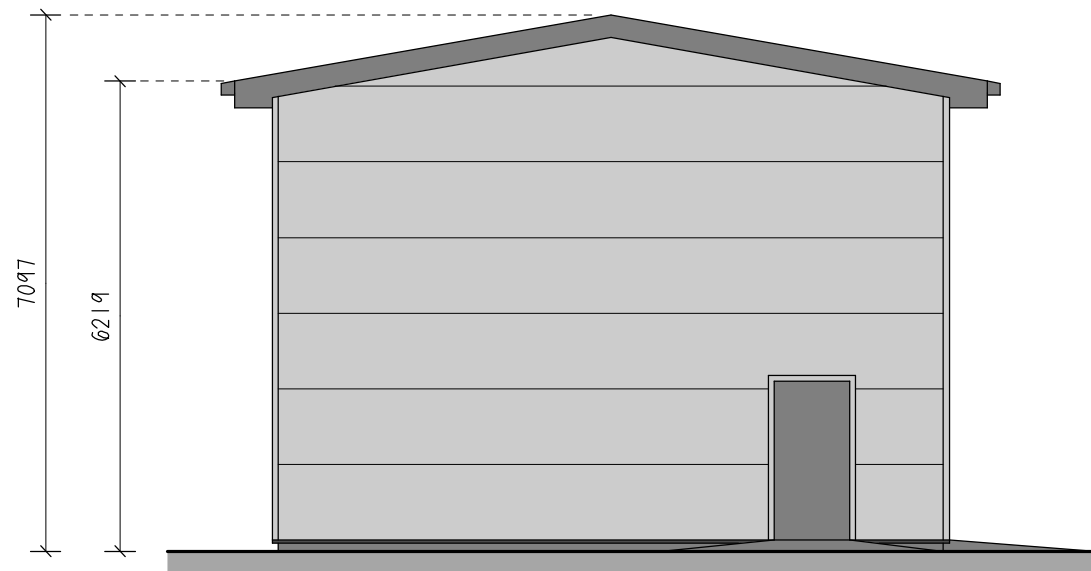

PROPOSED NEW BUILDING FOR

AHMARRA

PLOT 2, HARTS FARM WAY,

HAVANT, PO9 1FA

WOODCHIP STORE

DATE MARCH 2020

DRG NO.

SCALE 1:100

PAPER SIZE A3

DRN BY SP

1910.08