


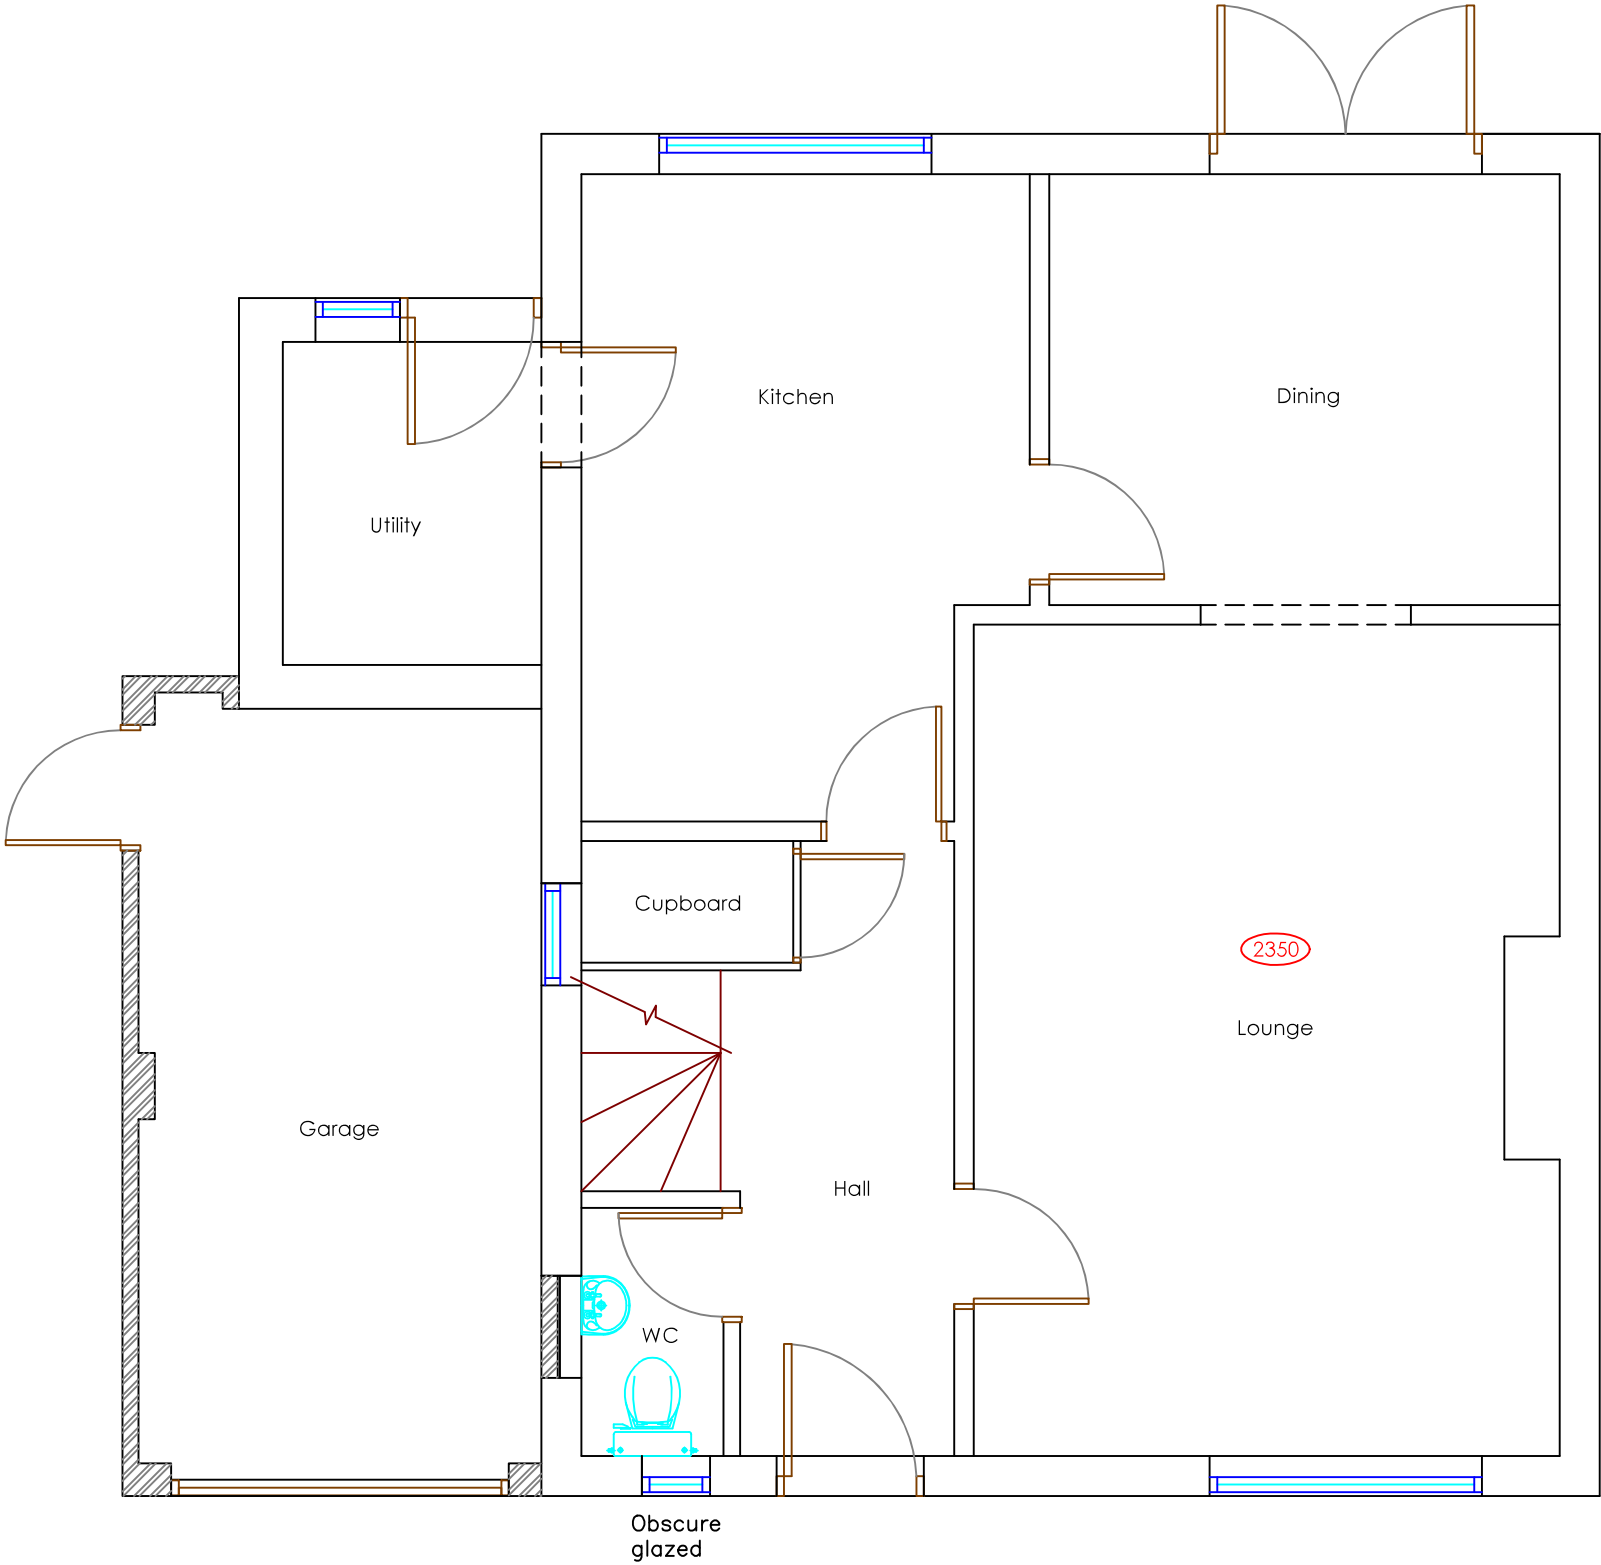

PROPOSED GROUND FLOOR

Copyright is reserved by GBS Designs and is issued on the condition that it is not copied or disclosed by or to any unauthorised persons without prior consent in writing from GBS Designs. All dimensions to be checked on site All structural elements to be specified by a suitably qualified structural engineer.	REV	DESCRIPTION	DRAWN	DATE	Scale Bar 012	Drawing Ref		Drawing Title	
	-	Initial design	JLR	08.05.20		216HAVRD 07		216 Havant Road	
						Scale at A1	Scale at A3	Hayling Island	
						N/A	1:50	Hampshire	
						Date		PO11 0LG	
						08 MAY 2020			
						Drawn by			
						JLR/GBS			



CAD - ARCHITECTURE - DESIGN

6 Shillinglee Waterlooville
Hampshire PO7 5RW
Tel 023 9225 8315
www.gbsimages.co.uk