


SITE ENTRANCE LAYOUT

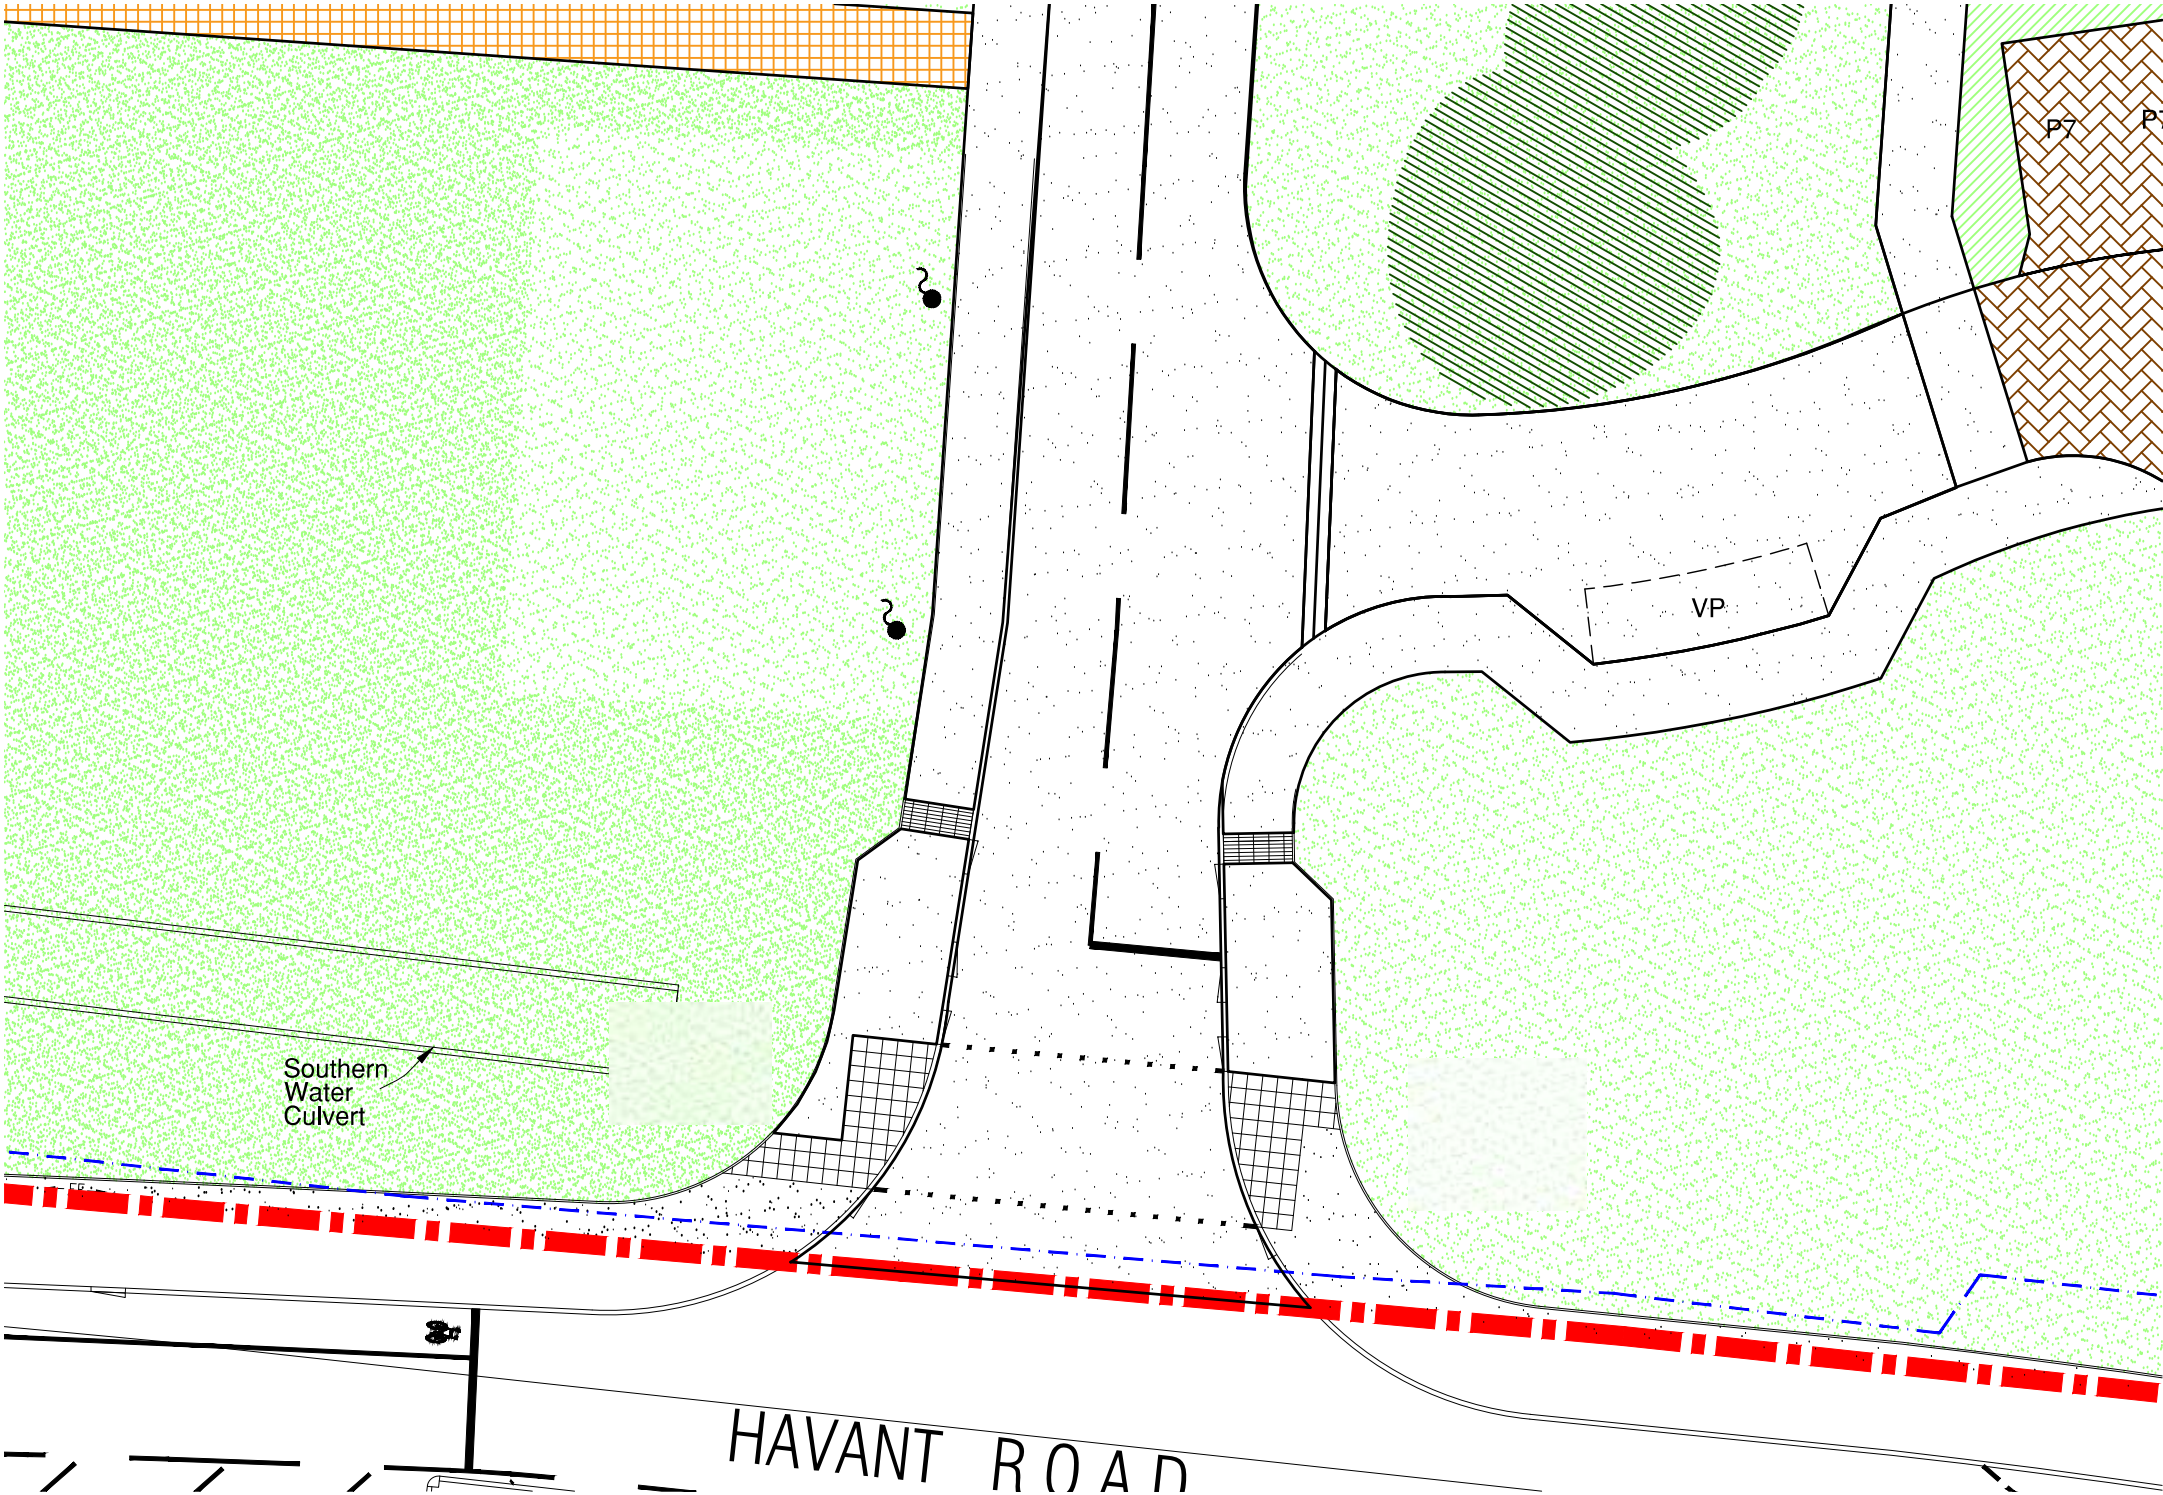

KEY

- ***** 1.2m High Ball Top Railings
- + + + + 1.8m High Close Boarded Fence
- ⊕ 10W Stainless Steel Bollard Lights
- ⚡ Flood light white lighting
- [Cross-hatch pattern] Grey Tegular Block Paving Paths within sales trap to be 1200mm wide.
- [Stippled pattern] Tarmac Surface
- [Grid pattern] Refer to Landscape Architects Drawings for planting areas.
- ~ Flag Poles
- ⊙ Coloured Uplights
- [Thick red dashed line] Sign with built in downlighter - requires an electrical output to be provided
- [Grid pattern] Granite eclipse (Light colour) paving slabs

Copyright © 2017 Rogers Cory Partnership Limited. All rights reserved. Limited reproduction and distribution permitted for the sole purpose of the construction of this named development only.
Do not scale - refer to figured dimensions only.

D	15/01/20	SIGNS REMOVED	-	-	-
C	04/11/19	KEY UPDATED	AD	DE	DE
B	09/08/19	MAIN SITE SIGNS ADDED, KEY UPDATED,	AD	DE	DE
		TEMPORARY SALES CABIN & PARKING REMOVED			
A	11.04.19	JOB TITLE CHANGED TO SAXON CORNER.	KRW	DE	DE
Rev.	Date	Details	By	Chkd	Apvd

Client:-


Site:-
SAXON CORNER
HAVANT ROAD
EMSWORTH

Drawing Title:-
SITE ENTRANCE LAYOUT

Date:	MARCH 19	Scales:	1:200@A3
Drawn:	AD	Checked:	DE
		Approved:	DE

Drawing No.
4714/A/SALESCENT/06D



Rogers Cory Partnership
Architectural and Civil Consultants
The Old School Old School Road
Hook Hampshire RG27 9NJ
T: 01256 769269 E: mail@rcpconsultants.co.uk W: rcpconsultants.co.uk