



A-A



A-A Cont/...




B-B



C-C

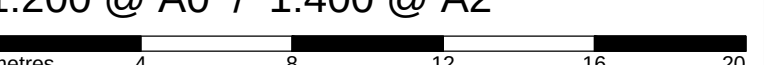

Rev	Date	Revision Details	Dr	Ch
 PERSIMMON Together, we make a home				
Job Title Campdown, College Road. Purbrook				
Drawing Title Phase 1 St. Elevations				
Job No 536	Drawing No A-02-120-SE	Rev A		
Drawn br	Checked	Date 26.03.19		
Scale 1:200 @ A0 / 1:400 @ A2				
				
Status APPROVAL				