
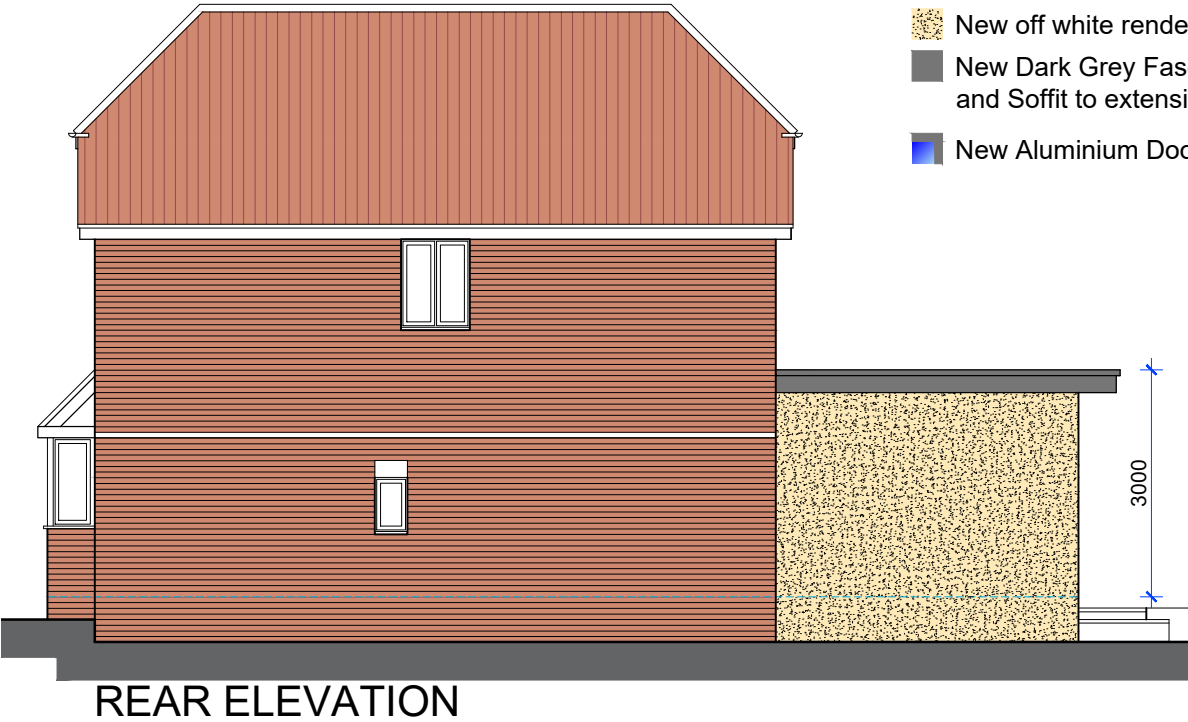
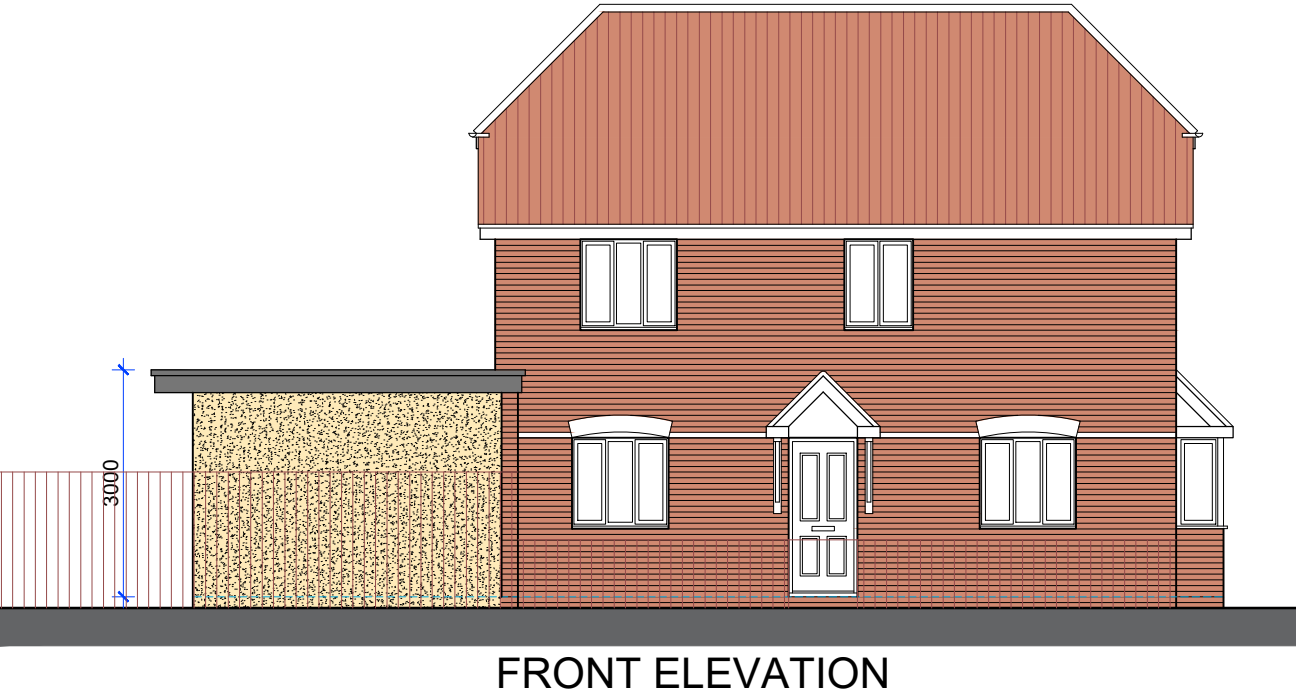


PLAN

Existing Walls

Proposed Extension

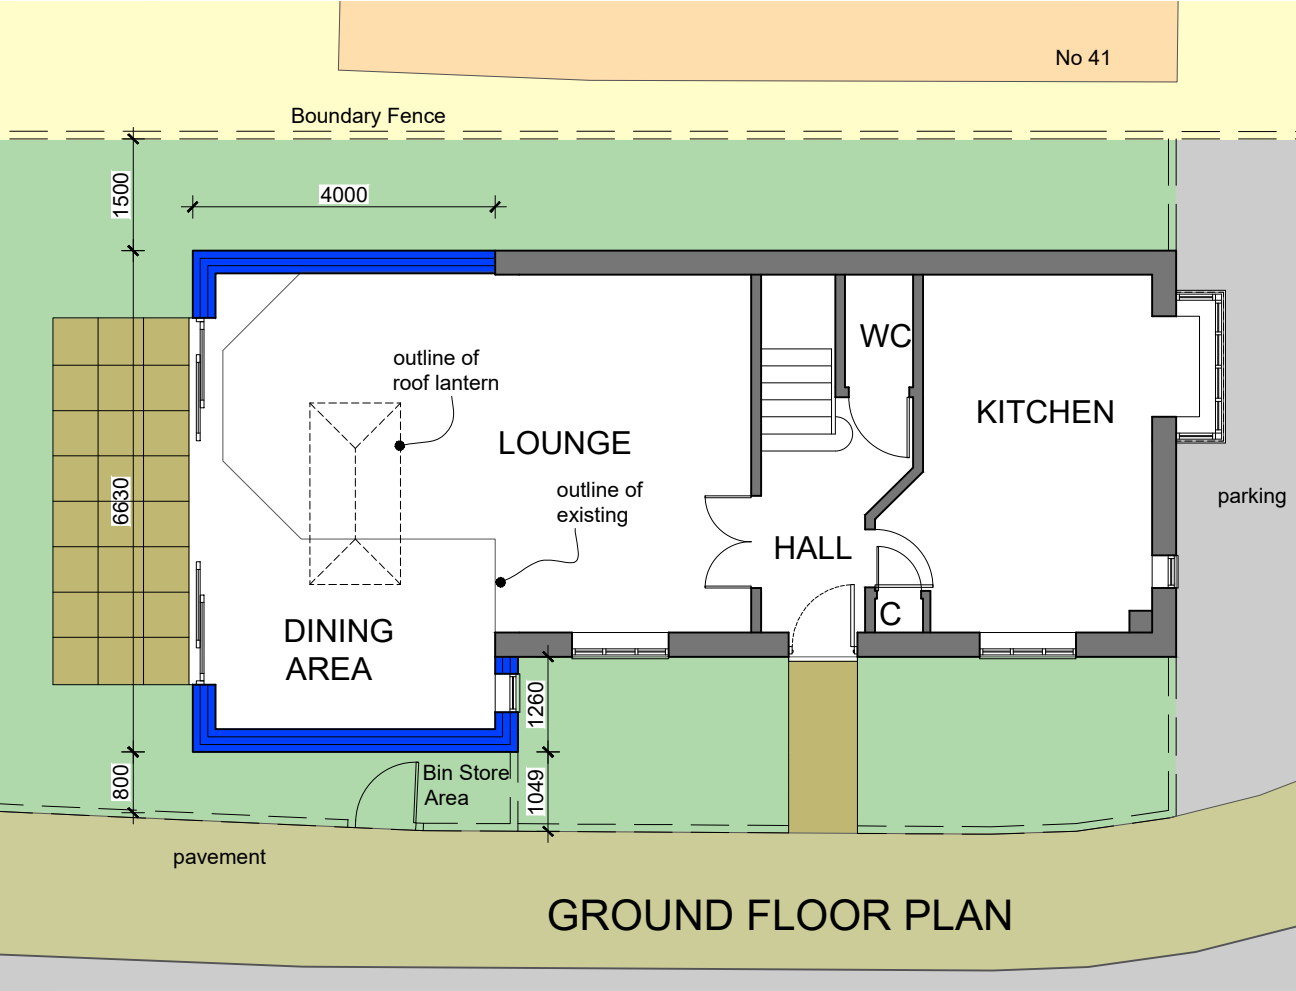

- ELEVATIONS
- New Brickwork to match existing
 - New off white render to extension
 - New Dark Grey Fascia and Soffit to extension
 - New Aluminium Doors

PRIOR TO THE COMMENCEMENT OF ANY WORKS, THE BUILDER IS TO CHECK AND/OR DETERMINE ALL CONSTRUCTION DETAILS, INCLUDING CHECKING EXISTING SITE LEVELS AND DIMENSIONS. THE DRAWING IS TO BE READ IN CONJUNCTION WITH ALL OTHER PROJECT DRAWINGS, CONSTRUCTION NOTES AND/OR PROJECT SPECIFICATION. ALL DISCREPANCIES SHOULD BE REPORTED IMMEDIATELY.

Rev.	Date	Details	Drawn
-	-	-	-
-	-	-	-
-	-	-	-
-	-	-	-
-	-	-	-
-	-	-	-
-	-	-	-
-	-	-	-
-	-	-	-

Client: Mr & Mrs Curtis	
Site Address: 39 Jubilee Road Waterlooville Hampshire PO7 7RE	Description: Proposed GF Plan & Elevations
Drawing Number: LC/P/004 rev -	
Status: PROPOSED	
Scale: 1:100 @ A3	 FERNEBERGA HOUSE ALEXANDRA ROAD FARNBOROUGH HAMPSHIRE, GU14 6DQ t: 01252 757285 w: www.blueskycad.co.uk
Date: Jul 2020	
Drawn: MJB	
Checked: mb	
THIS DRAWING IS THE COPYRIGHT OF BLUE SKY CAD LTD AND MUST NOT BE USED IN CONJUNCTION WITH ANY OTHER PROJECT WITHOUT WRITTEN CONSENT	