

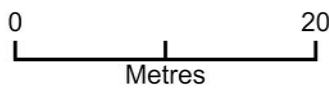


8 Fourth Avenue, PO9 2QX

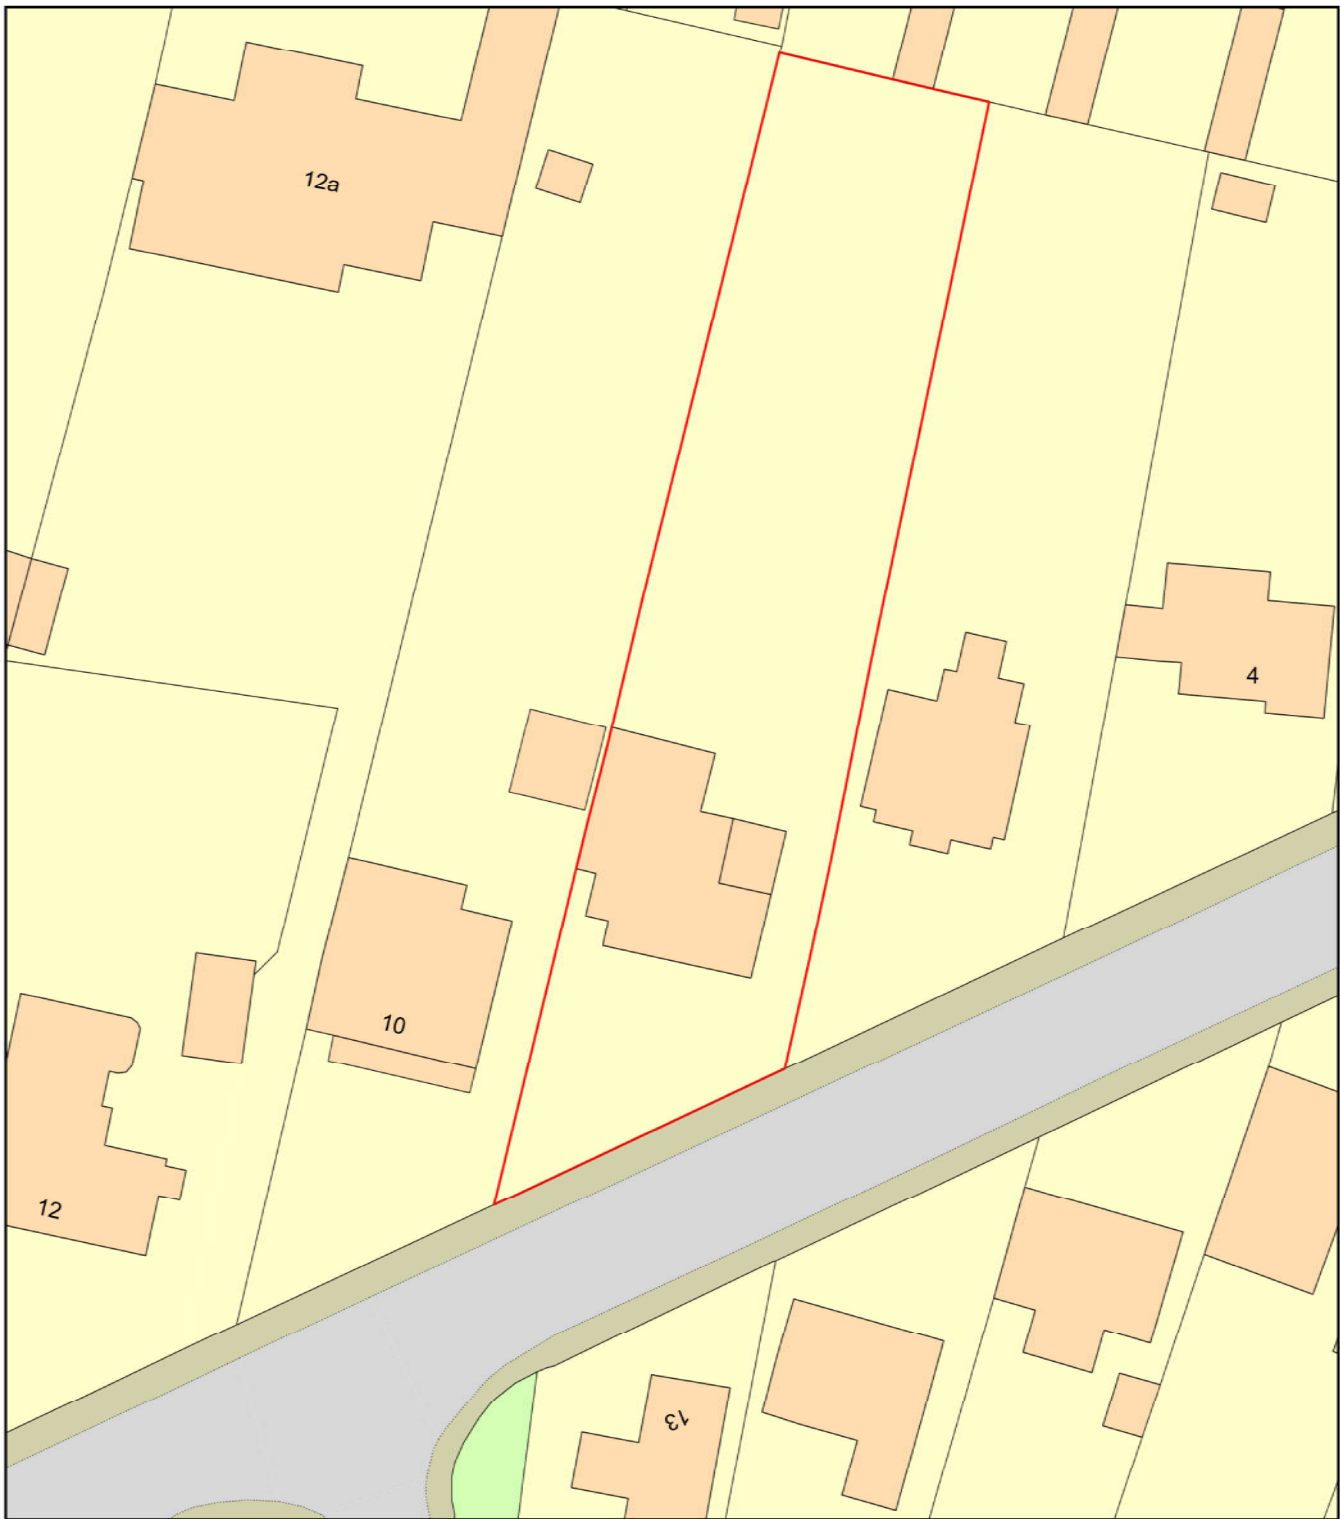

Plan Produced for: Parkers Design
Date Produced: 06 Mar 2020
Plan Reference Number: TQRQM20066181036950
Scale: 1:500 @ A4

© Crown copyright and database rights 2019 OS 100042766

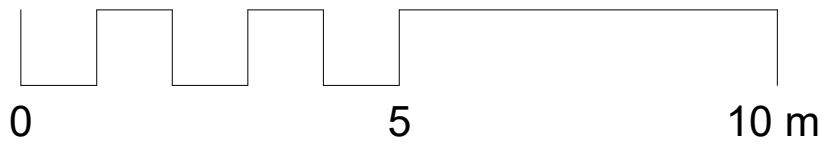

PROJECT	8 Fourth Ave PO9 2QX	CLIENT				Morrison	
		Date		Issue Date		Scale (@ A3)	
SHEET	Location Plan	Drawn by		SW	DRAWING NUMBER		REV
		Checked by		SR	P105		