


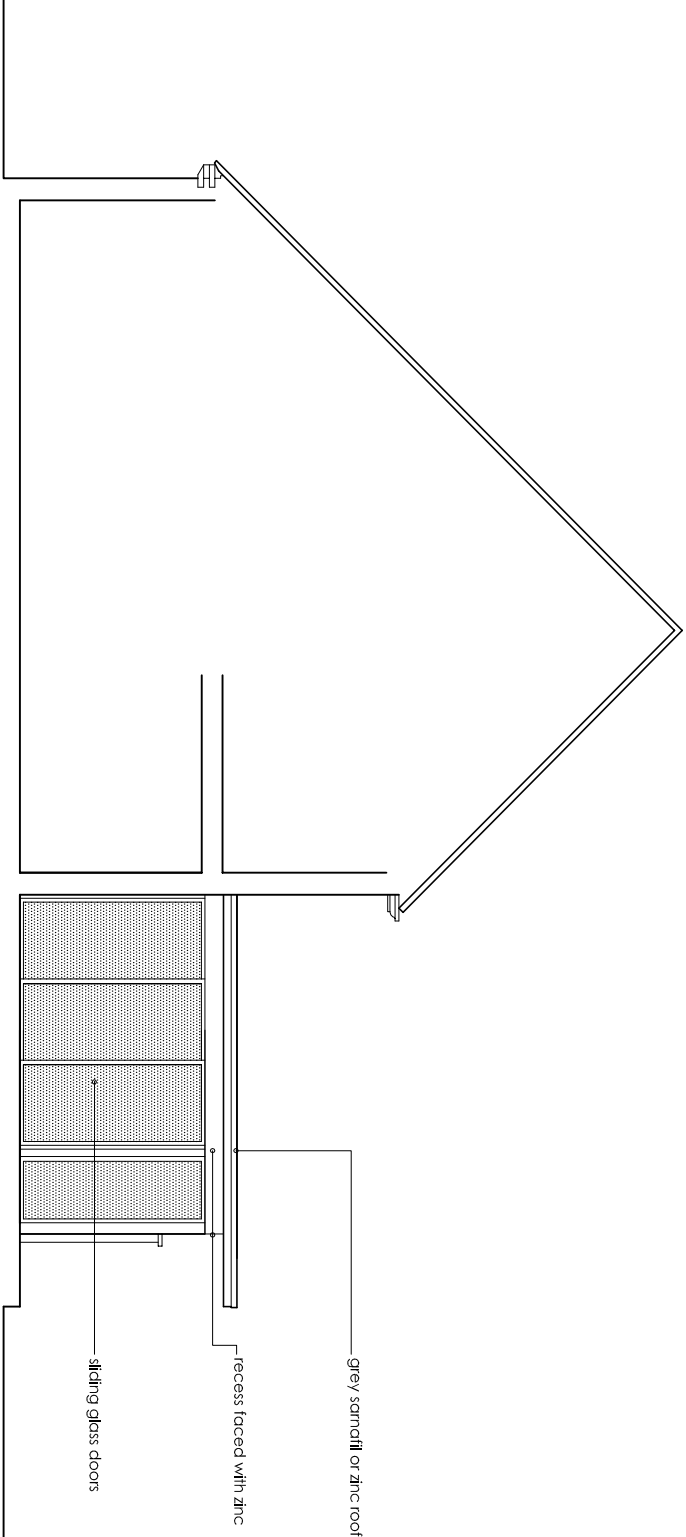
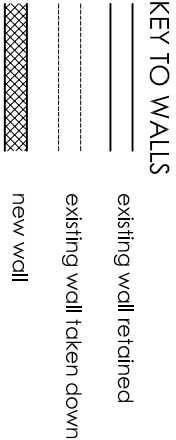


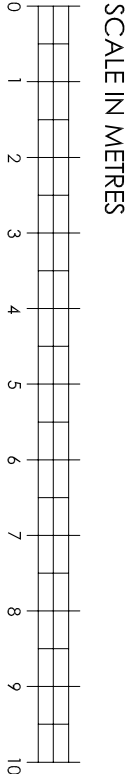


Section AA

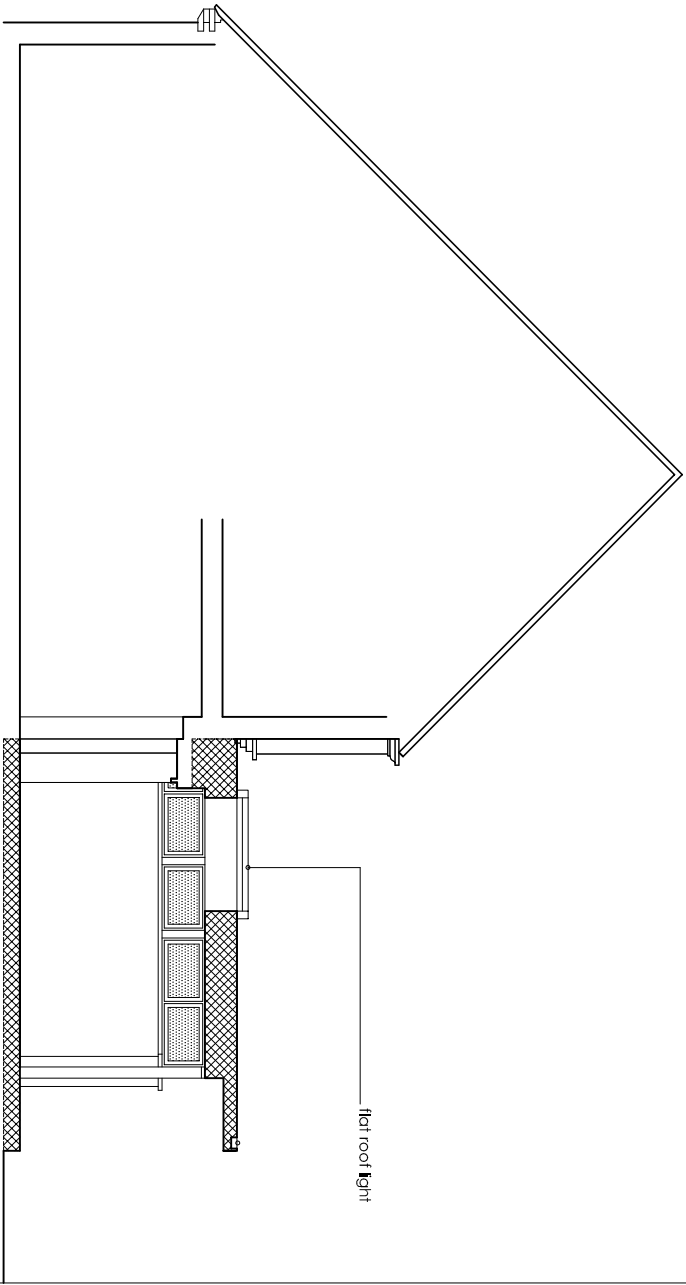

Section BB

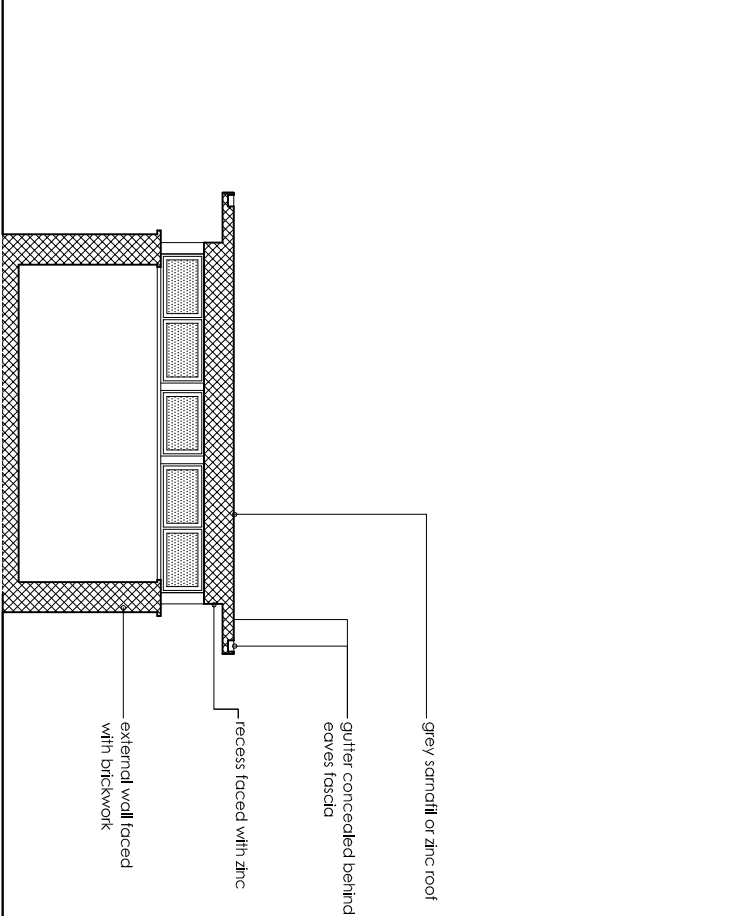

Section CC

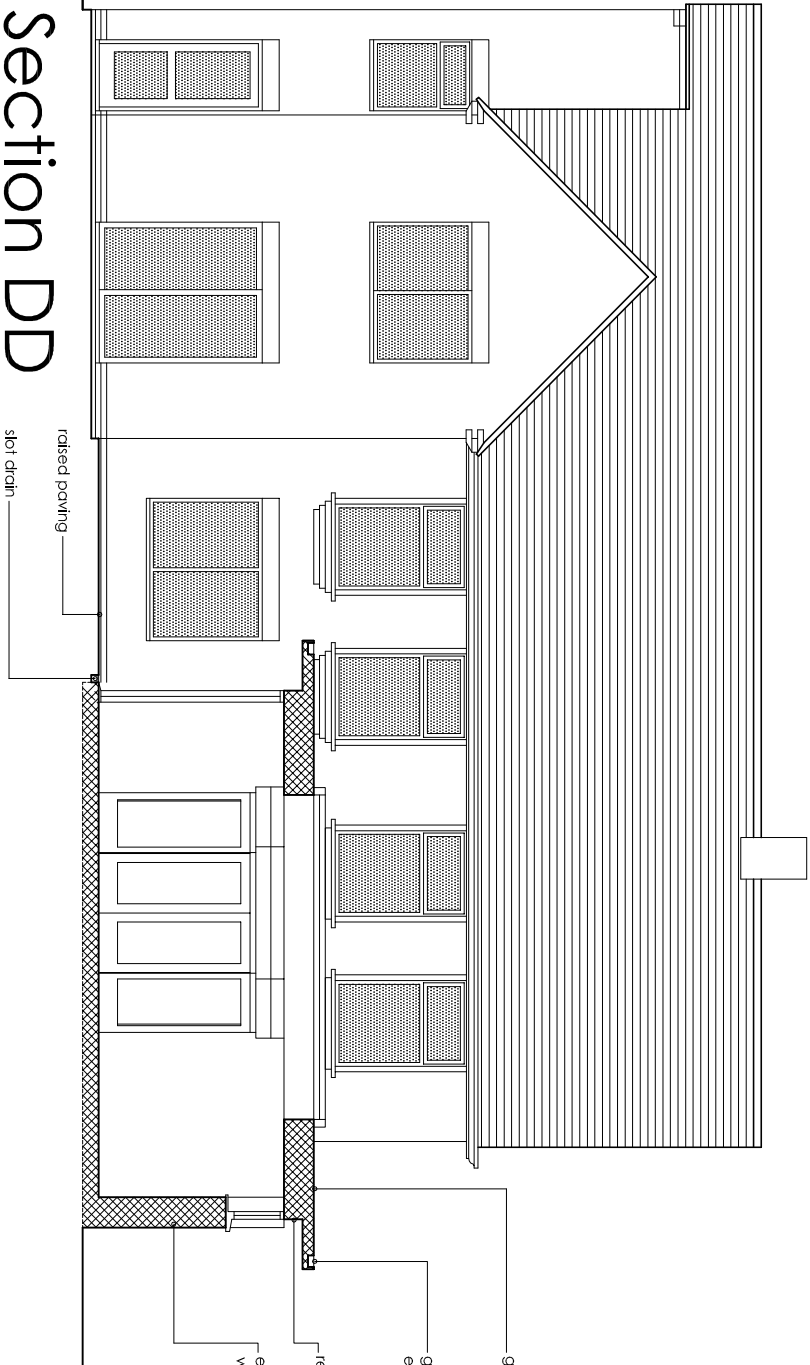

Section DD

DRAWING	NUMBER 201911.PIApp05
REVISION	REVISION
SCALE	SCALE 1:100 of A3
DATE	DATE Jan 2020

PROJECT
Extension & Alterations of Watercress Cottage
7 North Close Hove

CLIENT
Geoffrey Eades

Sections

Joanna Jefferson
Architects

222 Oving Road, Chichester
West Sussex PO19 7EL
Telephone 01243 532298
Fax 01243 531350