
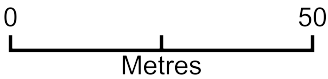


2 Coraline Grove dropped kerb / access plans

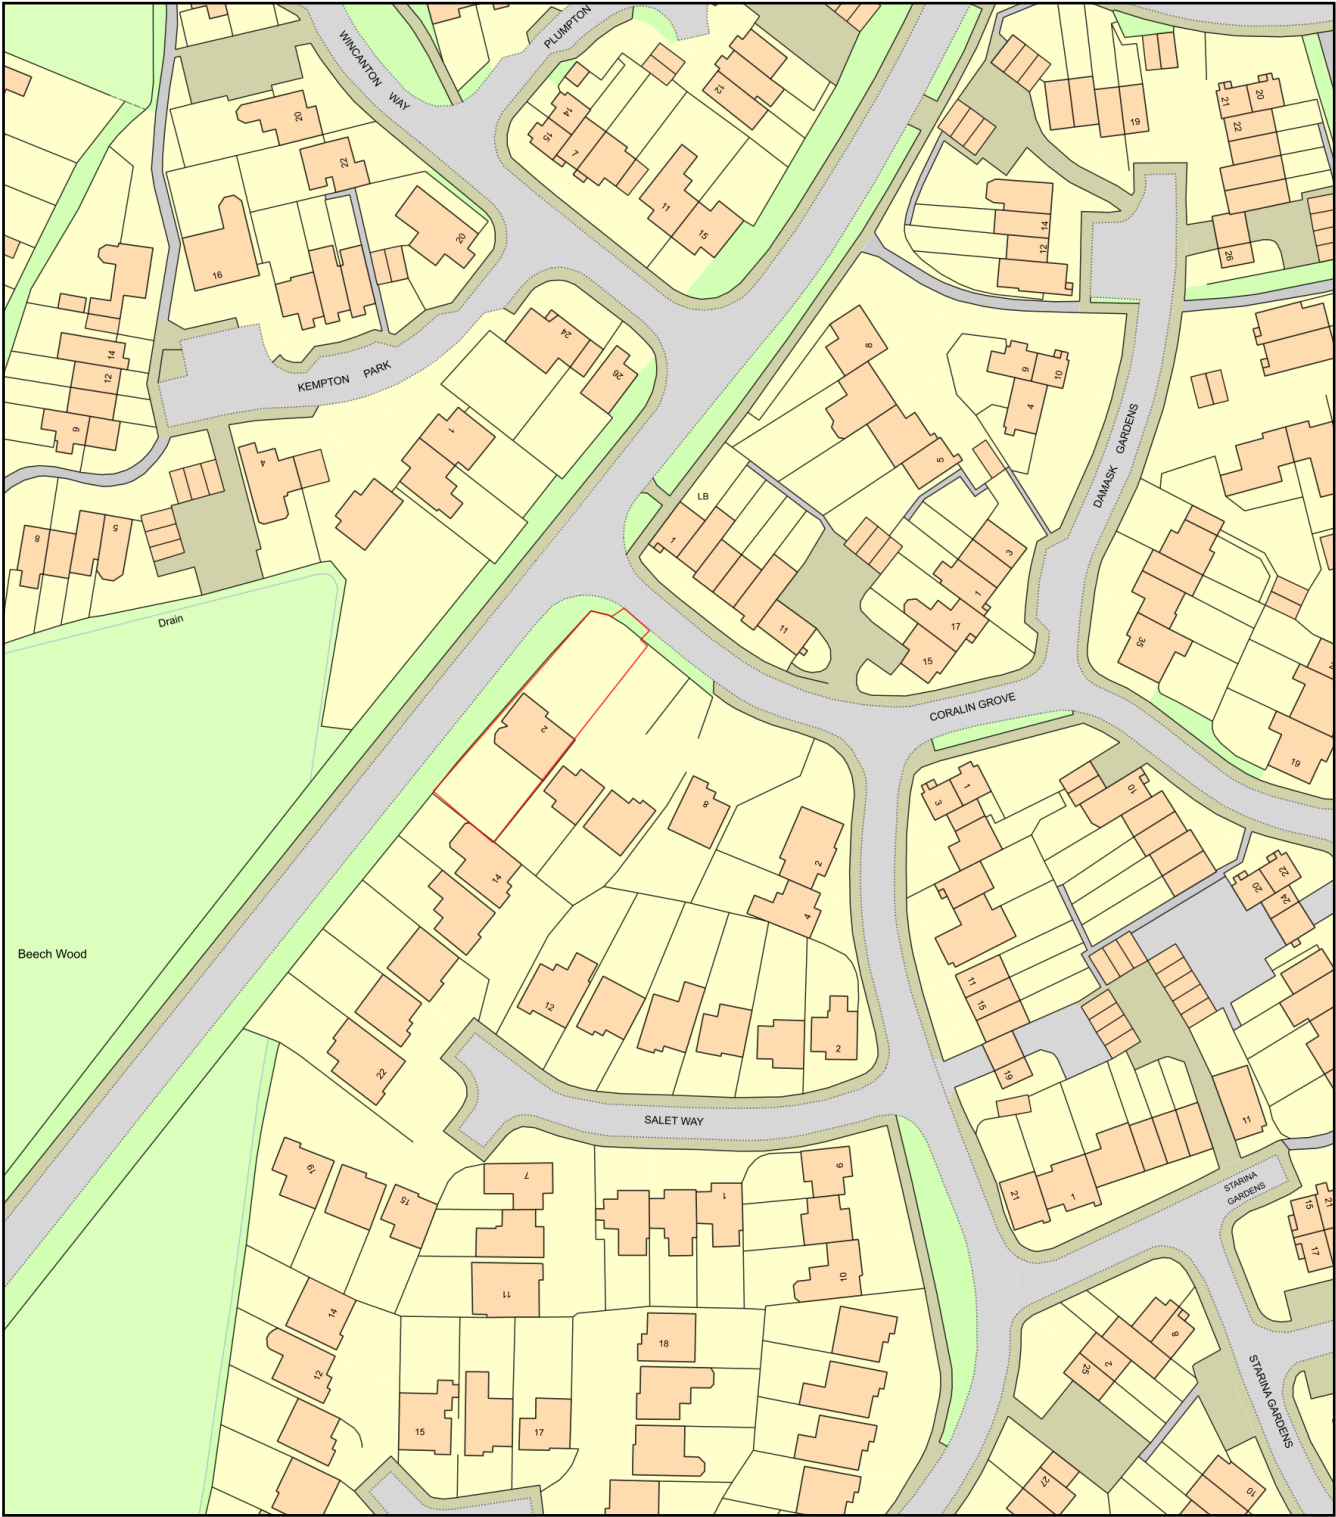

Plan Produced for: Havant Borough Council
Date Produced: 03 Dec 2019
Plan Number/Project ID: TQRQM19337193031080
Scale: 1:1250 @ A4