
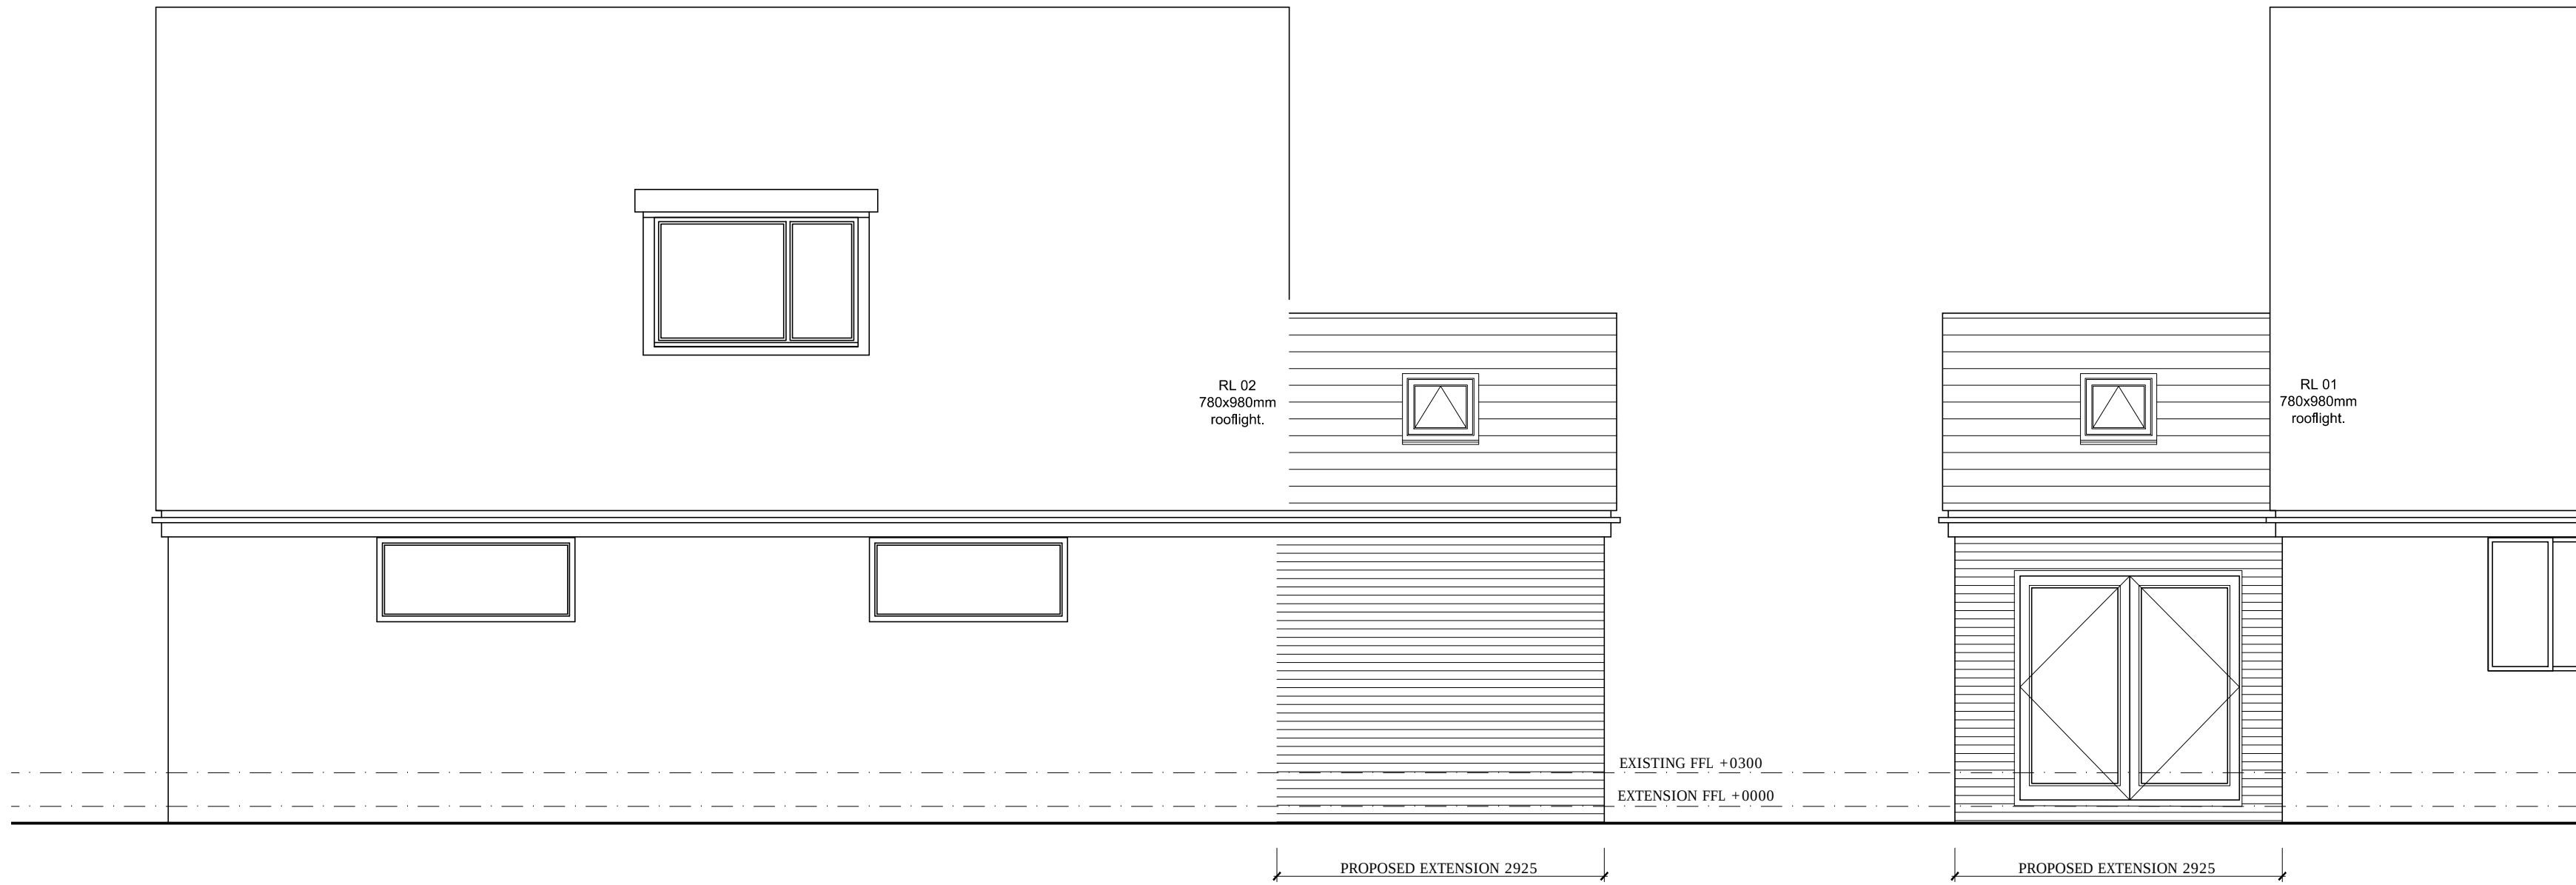


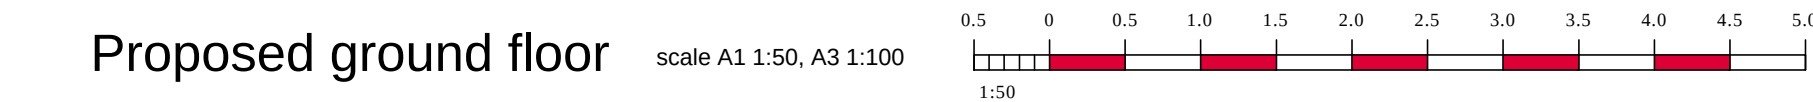

Proposed side (West) elevation scale A1 1:50, A3 1:100

Proposed side (West) elevation

[illegible]