



Rev.	Date	Note	Author	Checked
-	dd/mm/yy	Note	XXX	XXX

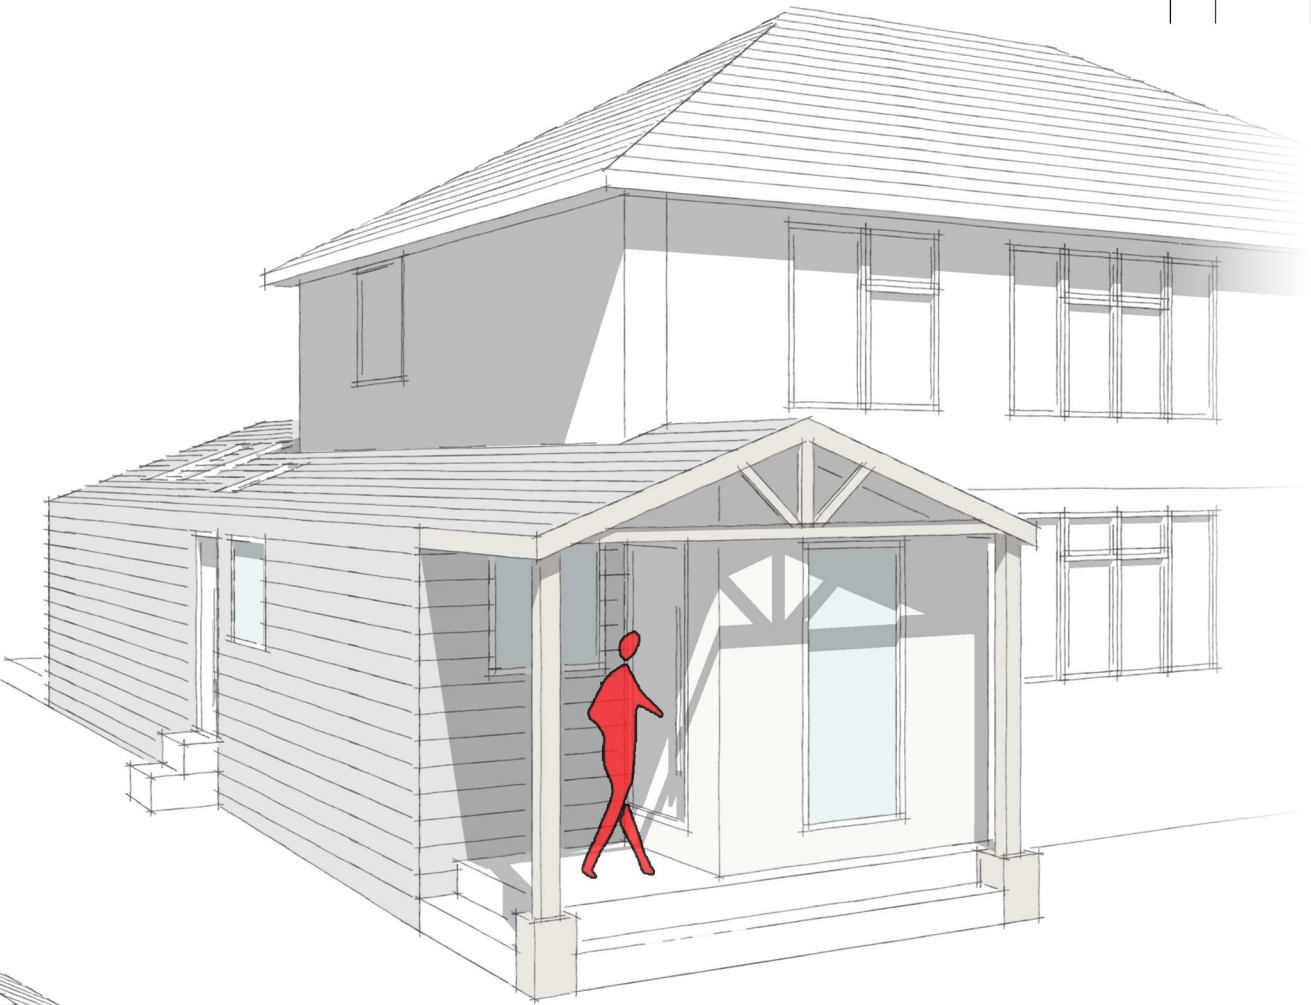

FRONT 3D VISUAL

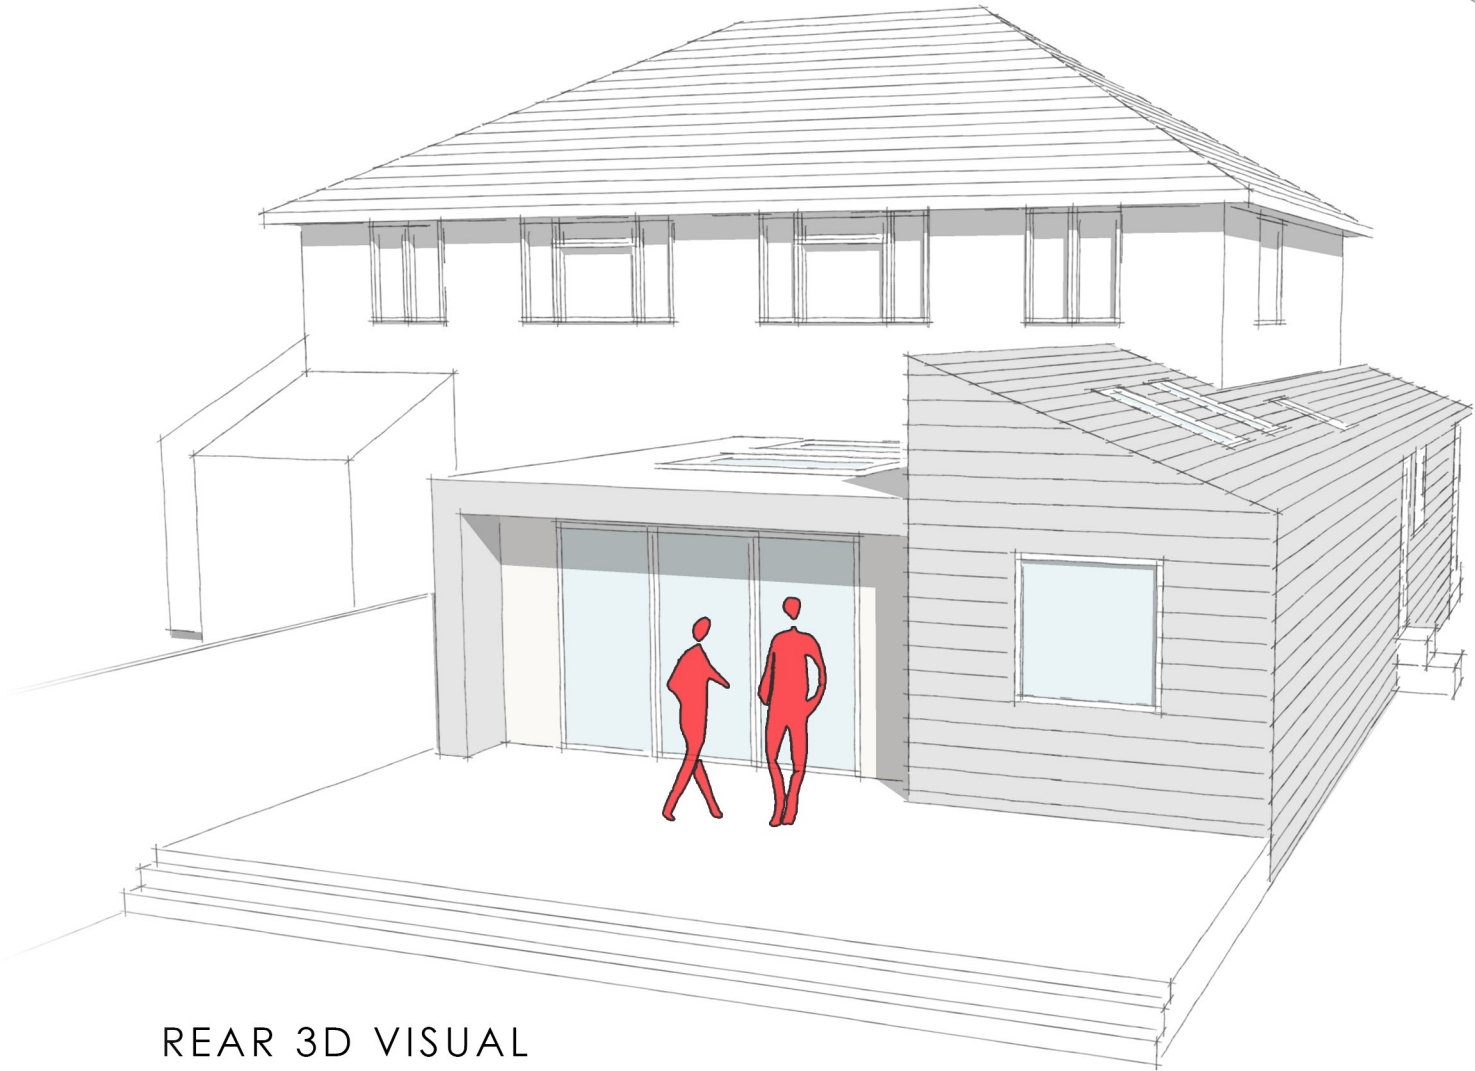

REAR 3D VISUAL

Project	REAR & SIDE EXTENSION, INTERNAL ALTERATIONS 22 BELMONT GROVE, HAVANT PO9 3PU					Drawing	INDICATIVE 3D VISUALS			
						Job-Dwg Number	20014-PL-006		Rev.	-
Client	MR & MRS BARTON					JPA JAMES POTTER ASSOCIATES www.jpa.design JPA - PORTSMOUTH 117 Highland Road, Southsea, Portsmouth, PO4 9DD t. +44(0)2394 002 897				
Status	PLANNING									
Scale	N/A		Sheet Size A3							
Author	RB	Checked	RH	Date	24/02/2020					