


**PROPOSED SINGLE STOREY REAR ADDITION
4, MENGHAM LANE, HAYLING ISLAND, HANTS
FOR MR & MRS S. MAY.**

NEW DRAINS TO BE 100MM DIAMETER APPROVED
PLASTIC LAID 1.40 BEDDED AND SURROUNDED IN
150MM PEASHINGLE HAUNCH IN 150MM CONCRETE
WHERE SHALLOW

HAVANT BOROUGH
COUNCIL
18 DEC 2019
RECEIVED

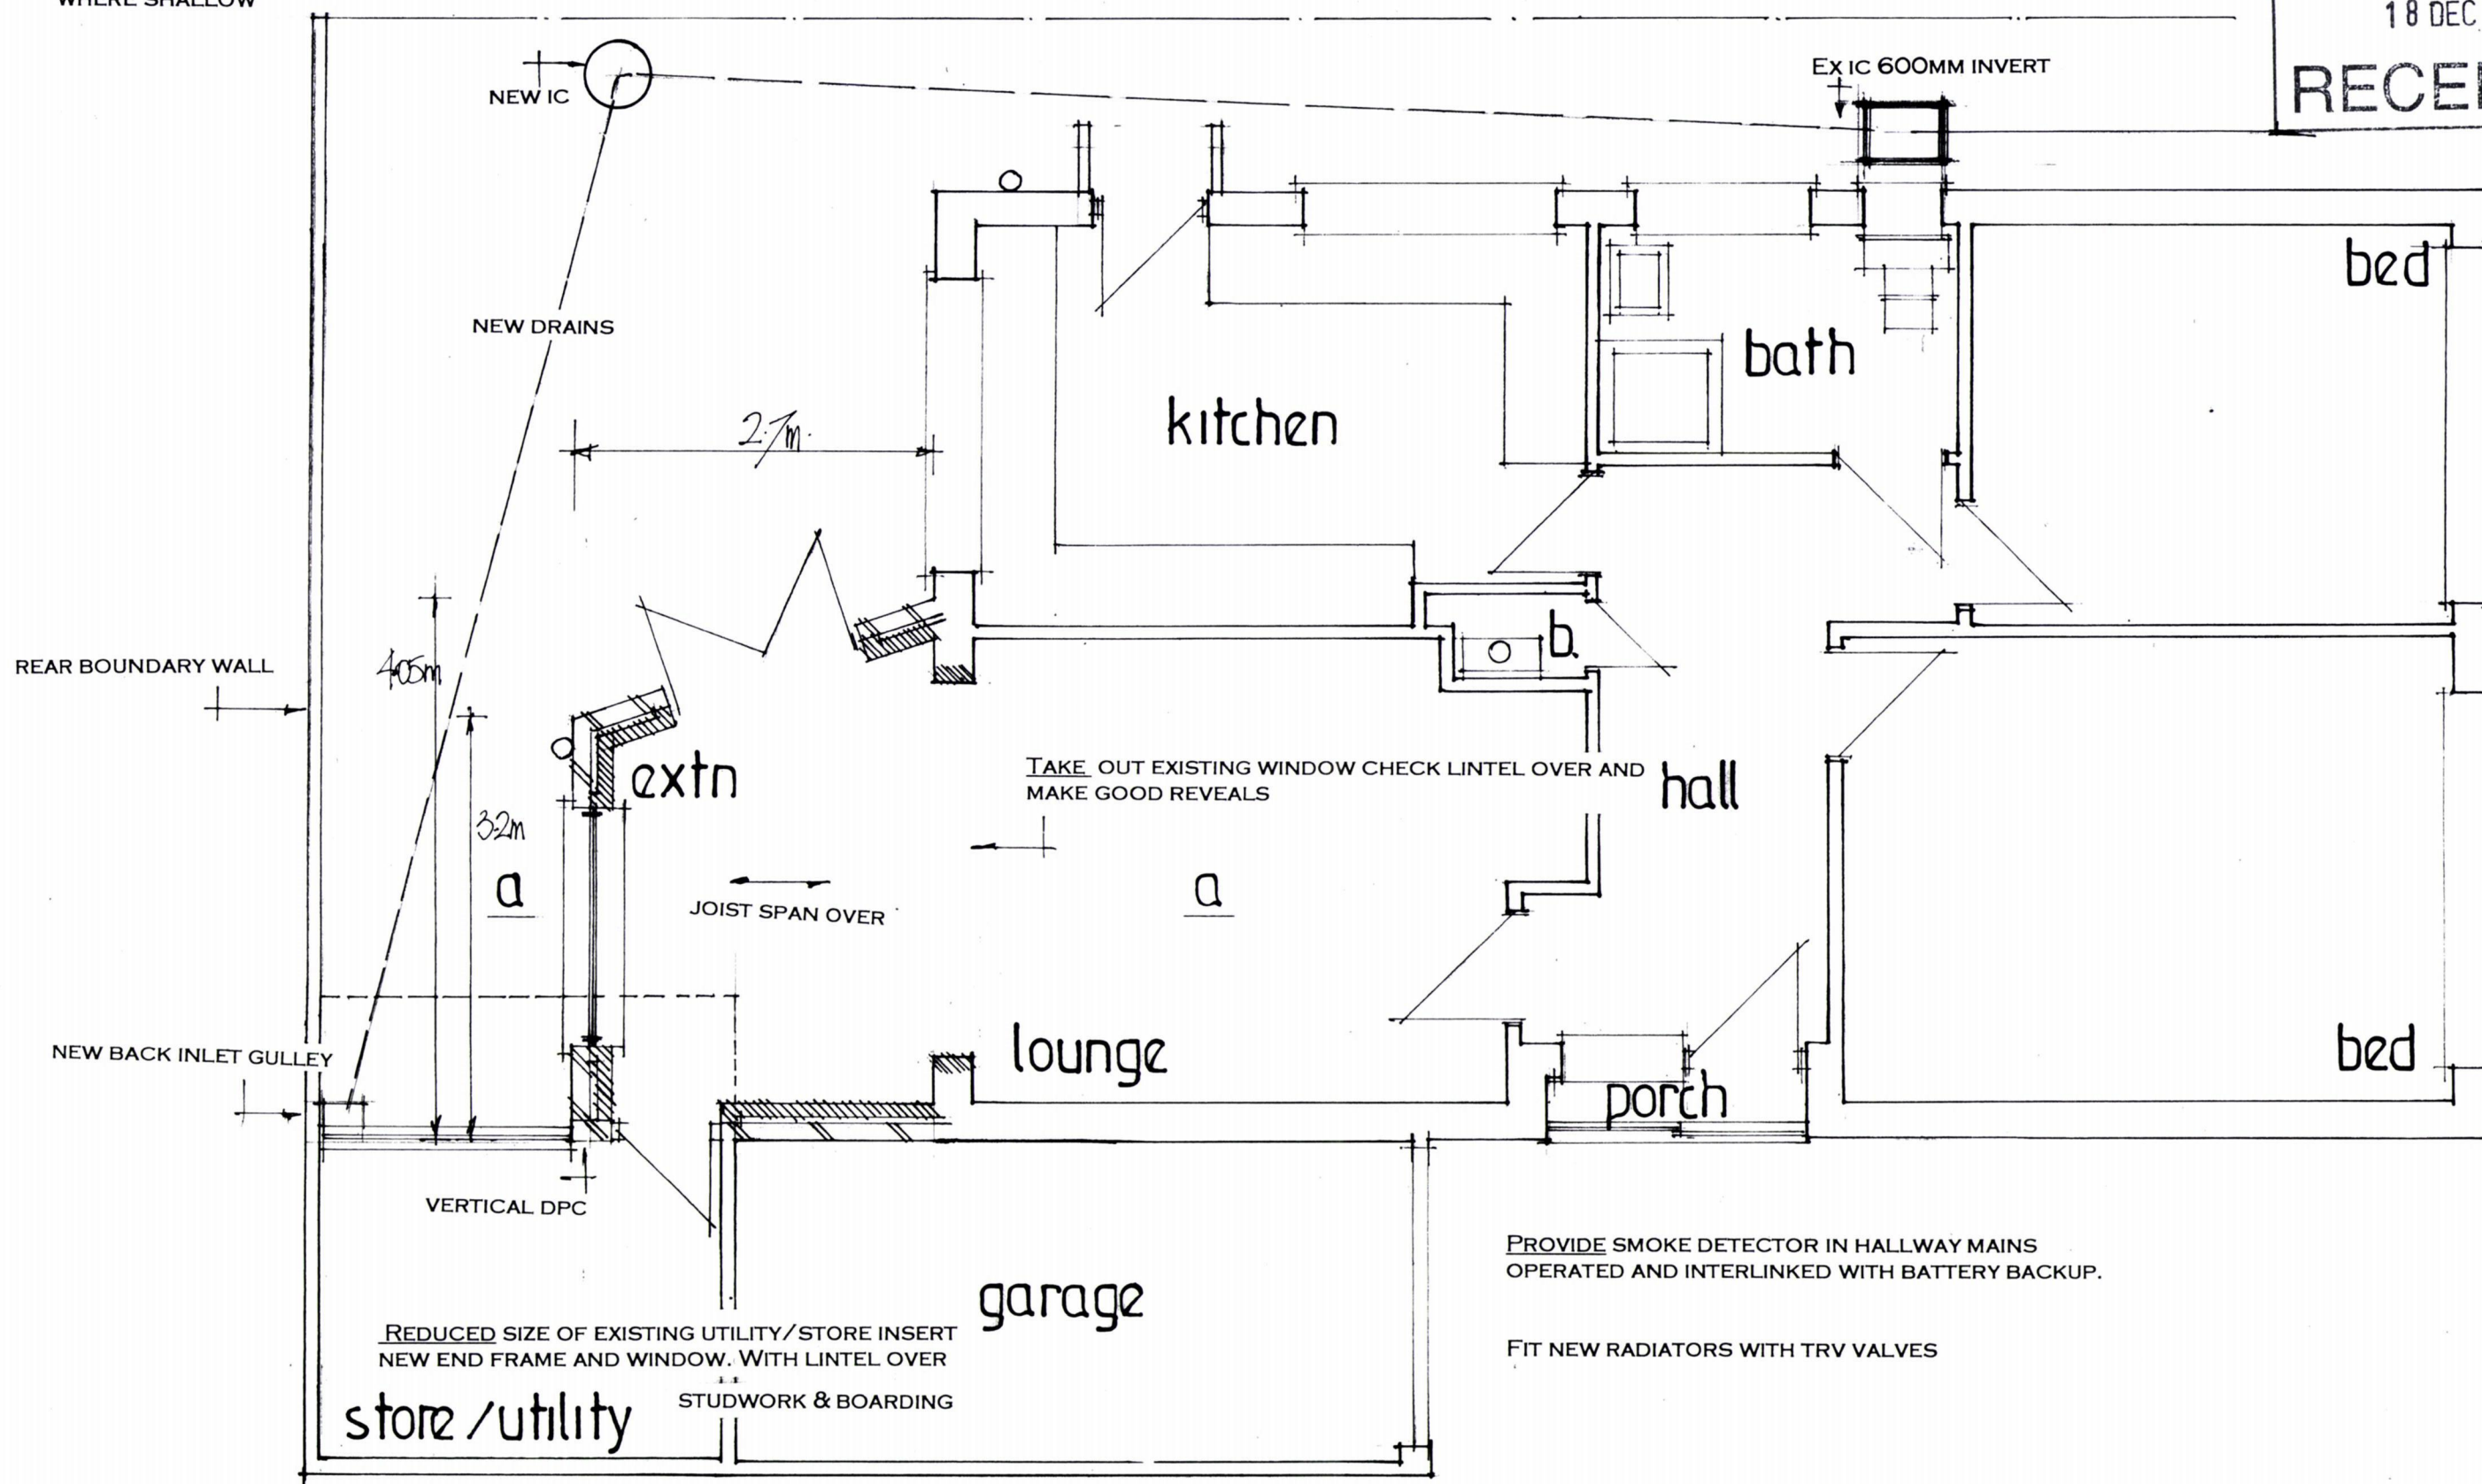

date dec 19
scale 1:50

PROPOSED LAYOUT

PETER J. WALKER
ISLAND DESIGN
182 SEAFRONT, HAYLING ISLAND, HANTS
PO11 9AN
TEL 02392467571