


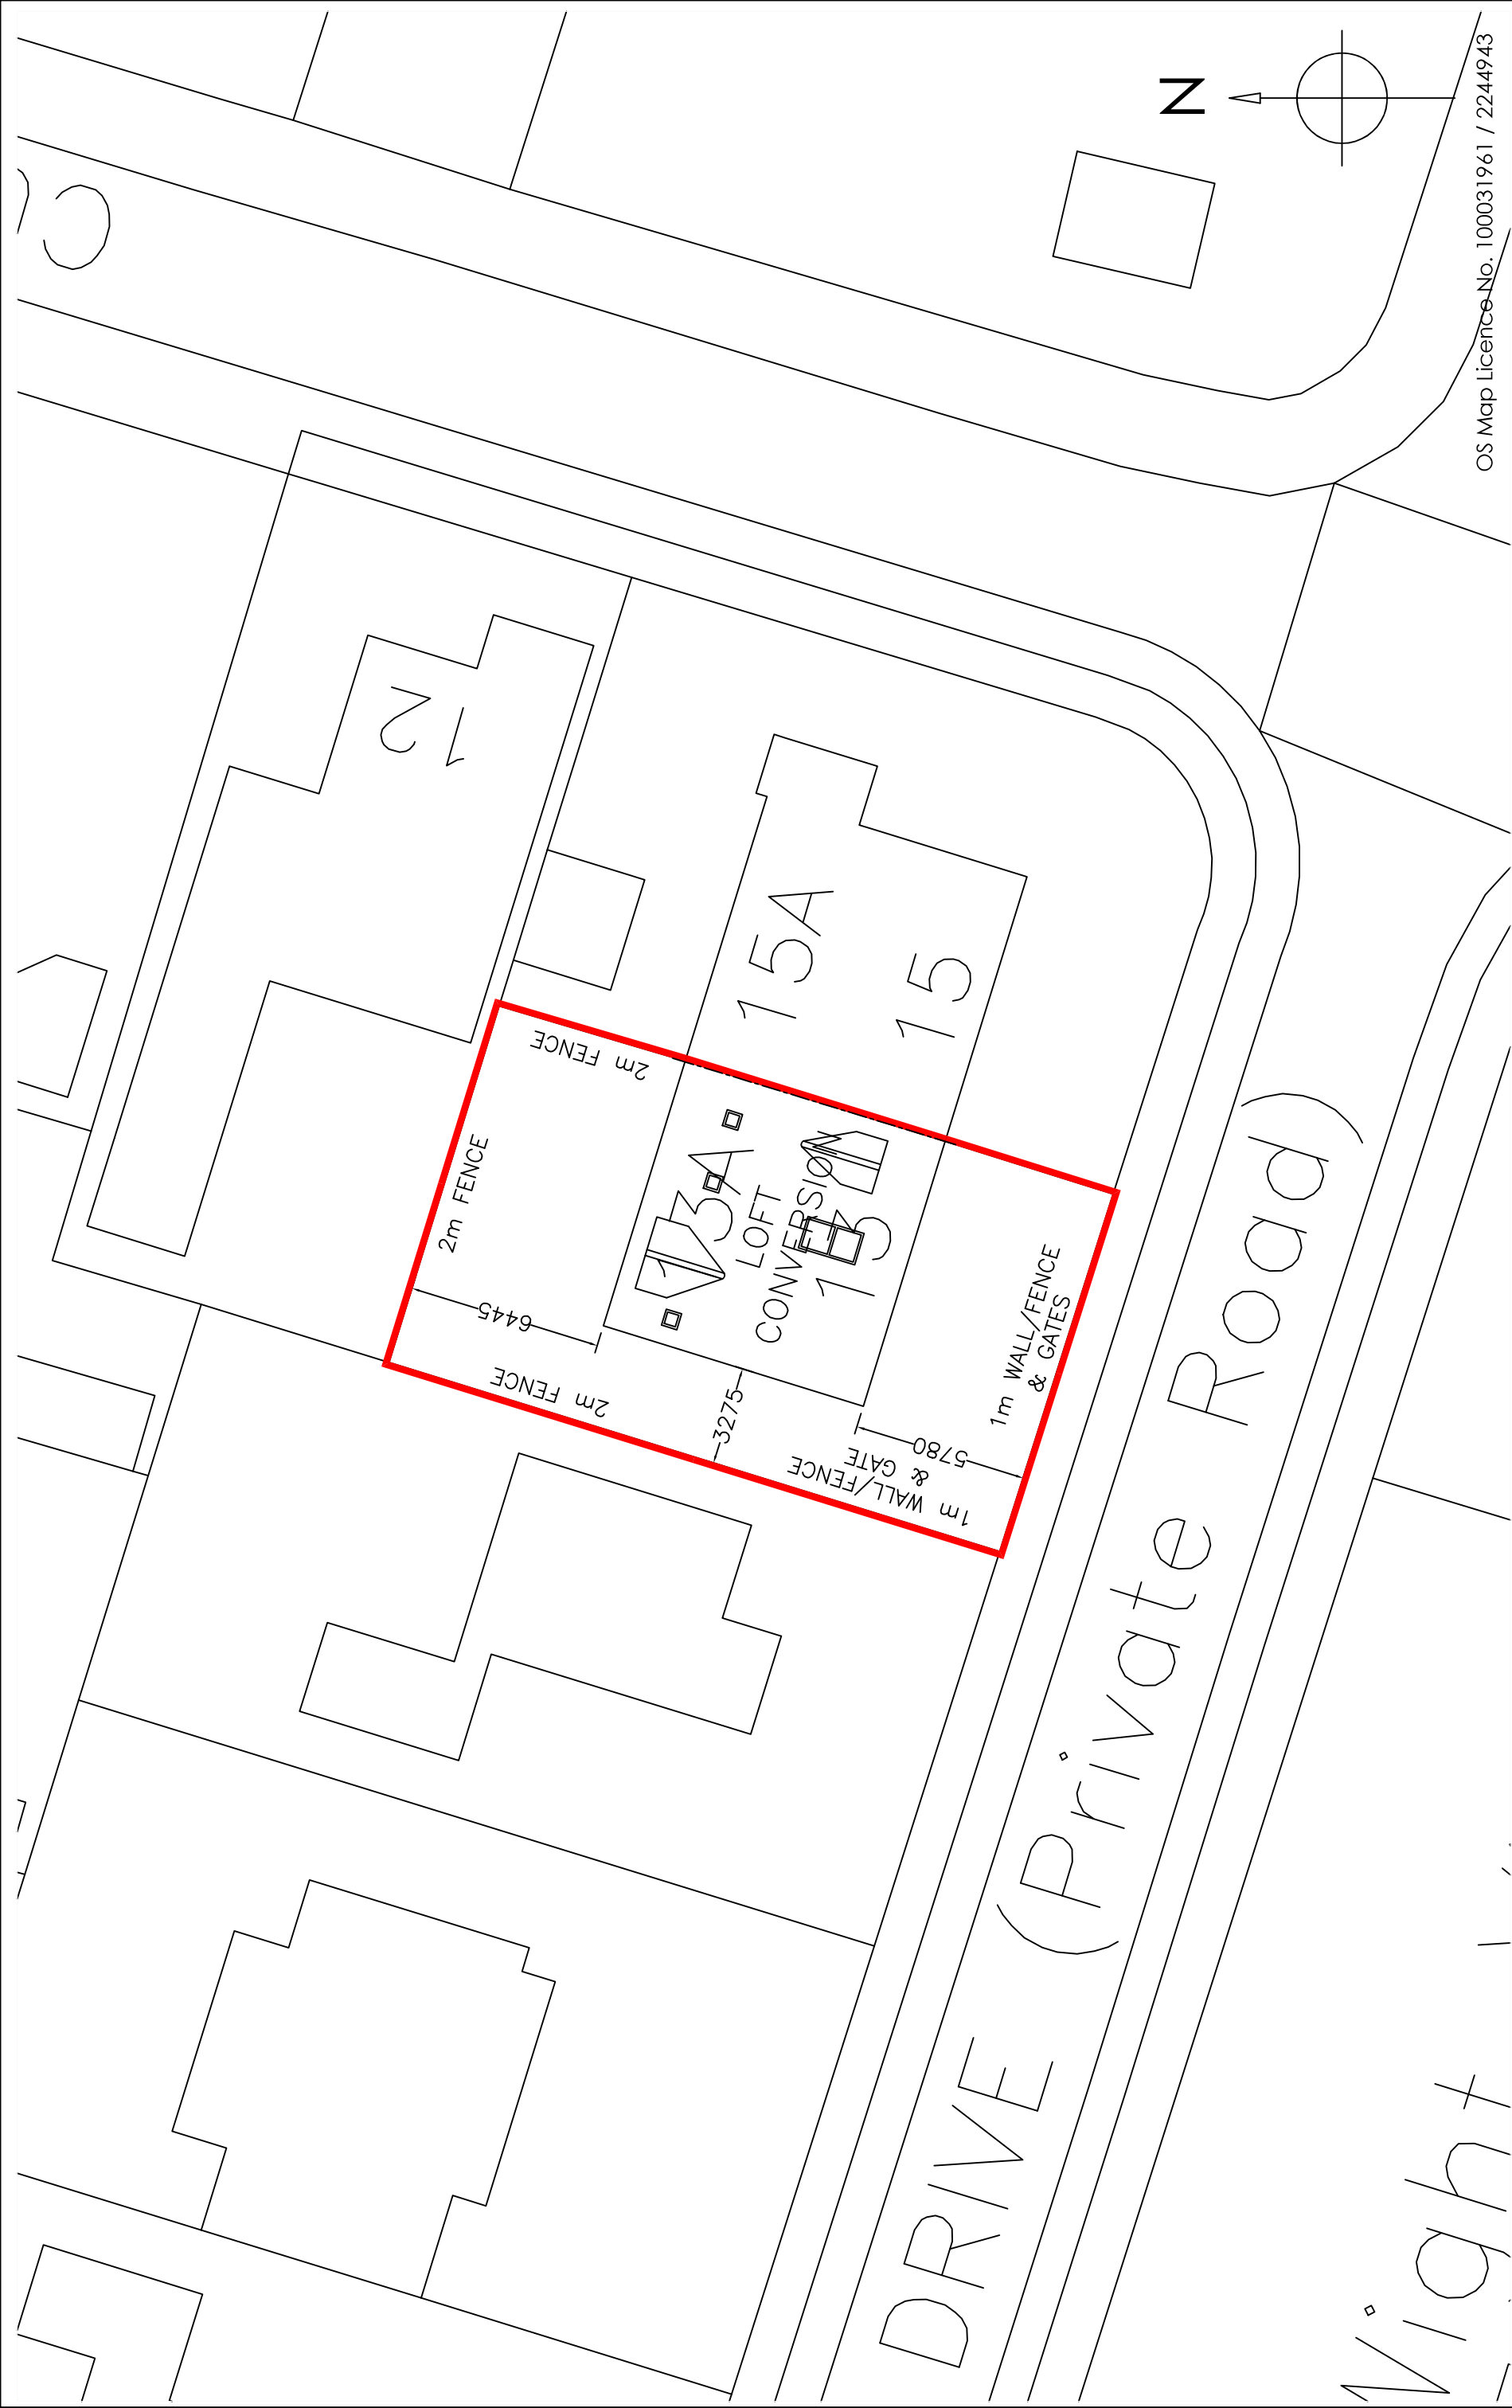

OS Map Licence No. 100031961 / 2244943

Copyright is reserved by GBS Designs and is issued on the condition that it is not copied or disclosed by or to any unauthorised persons without prior consent in writing from GBS Designs.

All dimensions to be checked on site

All structural elements to be specified by a suitably qualified structural engineer.

REV	DESCRIPTION	DRAWN	DATE
-	Initial design	GBS	31.03.20
A	Changes to first floor following design meeting	JLR/GBS	28.06.20
B	Dormers and skylights added to map drawings	GBS	16.07.20

Drawing Ref
13A BEM 13

Scale at A1
N/A

Scale at A3
1:200

Date
31 MAR 2020

Drawn by
GBS

Drawing Title
Loft Conversion at
13A Bembridge Drive,
Hayling Island,
Hampshire,
PO11 9LU.



CAD - ARCHITECTURE - DESIGN

6 Shillinglee Waterlooville
Hampshire PO7 5RW
Tel 023 9225 8315
www.gbs-designs.co.uk