


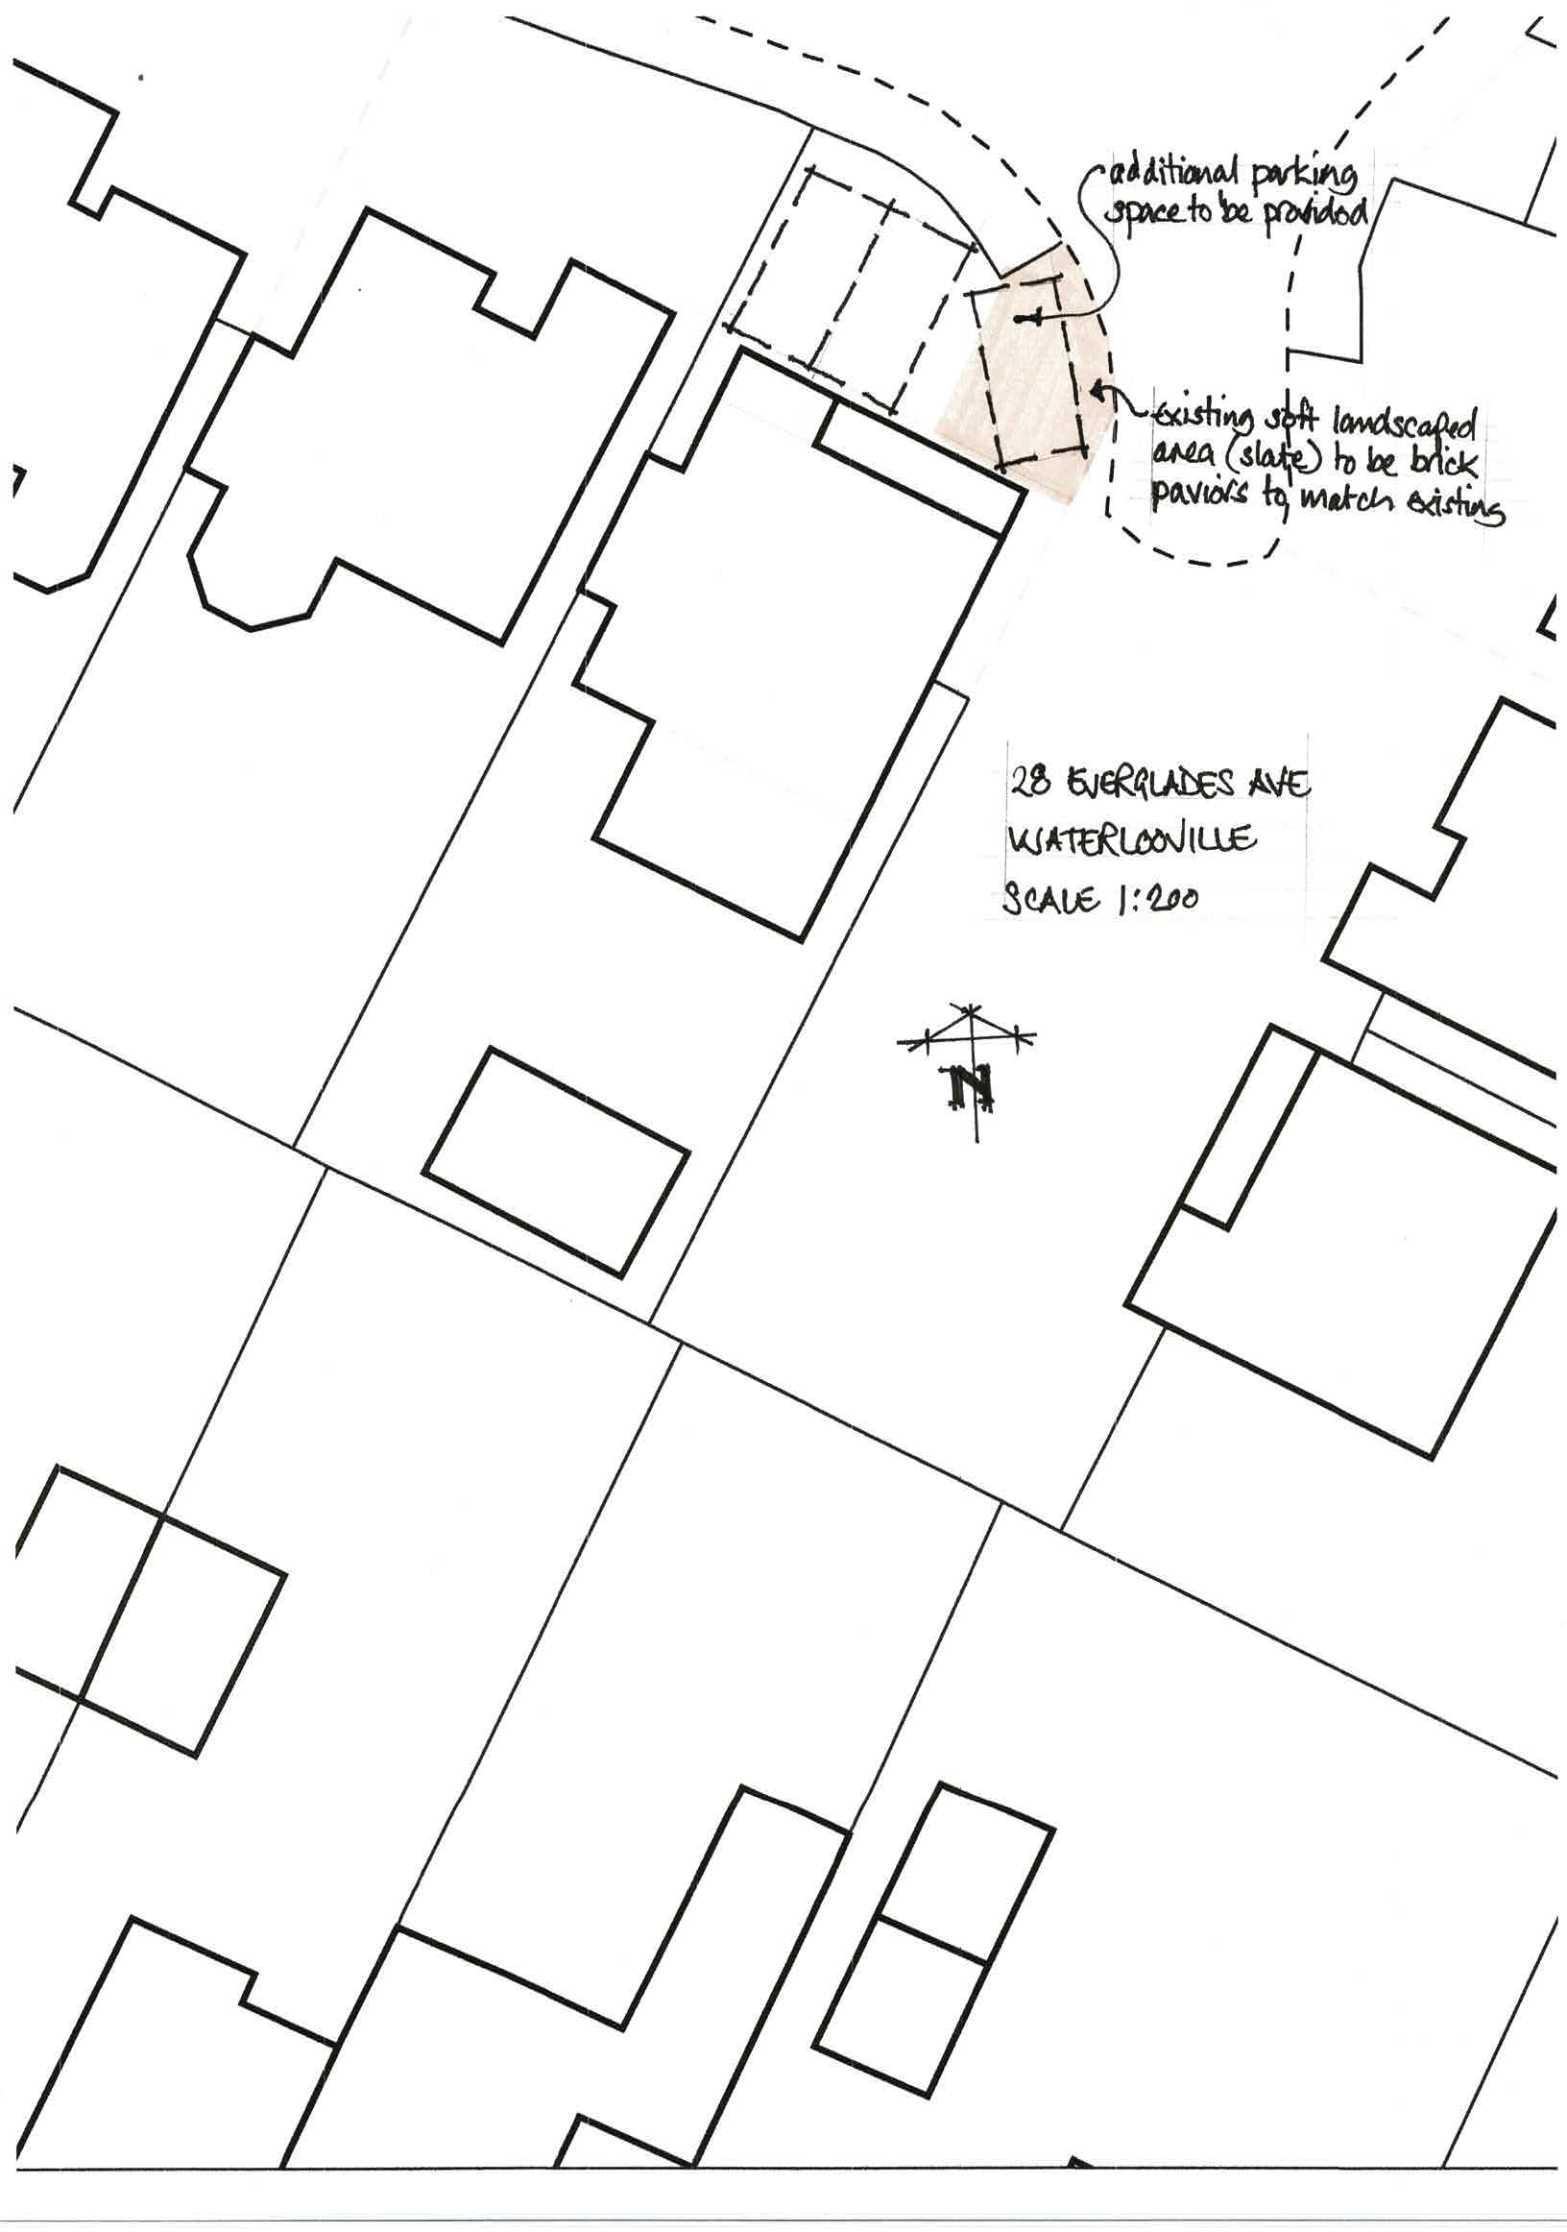

additional parking space to be provided

existing soft landscaped area (slate) to be brick paviors to match existing

28 EVERGLADES AVE
WATERLOOVILLE
SCALE 1:200

