

- 1 - AERIS CARL TESCHNER - 5N0
- 2 - HYPERICUM CALYCINUM - 5N0
- 3 - SENECEO GREYI - 5N0
- 4 - LAVENDER SPICA - 2N0

5-PYLONS FRUITGSA - 3ND

Condition 5- Drainage scheme and layout for foul and surface water drainage

Condition 6- Finished floor level plan with reference to off-site datum points.


2- ~~HYPERICUM~~ CALYCINUM - 5N^o

3- SENECEO GRAYI - 5N^o

4-LAVENDER SPICA - 270

Condition 7- Full details of proposed boundary treatments

5-PYLONIS FRUTIGSA - 3P

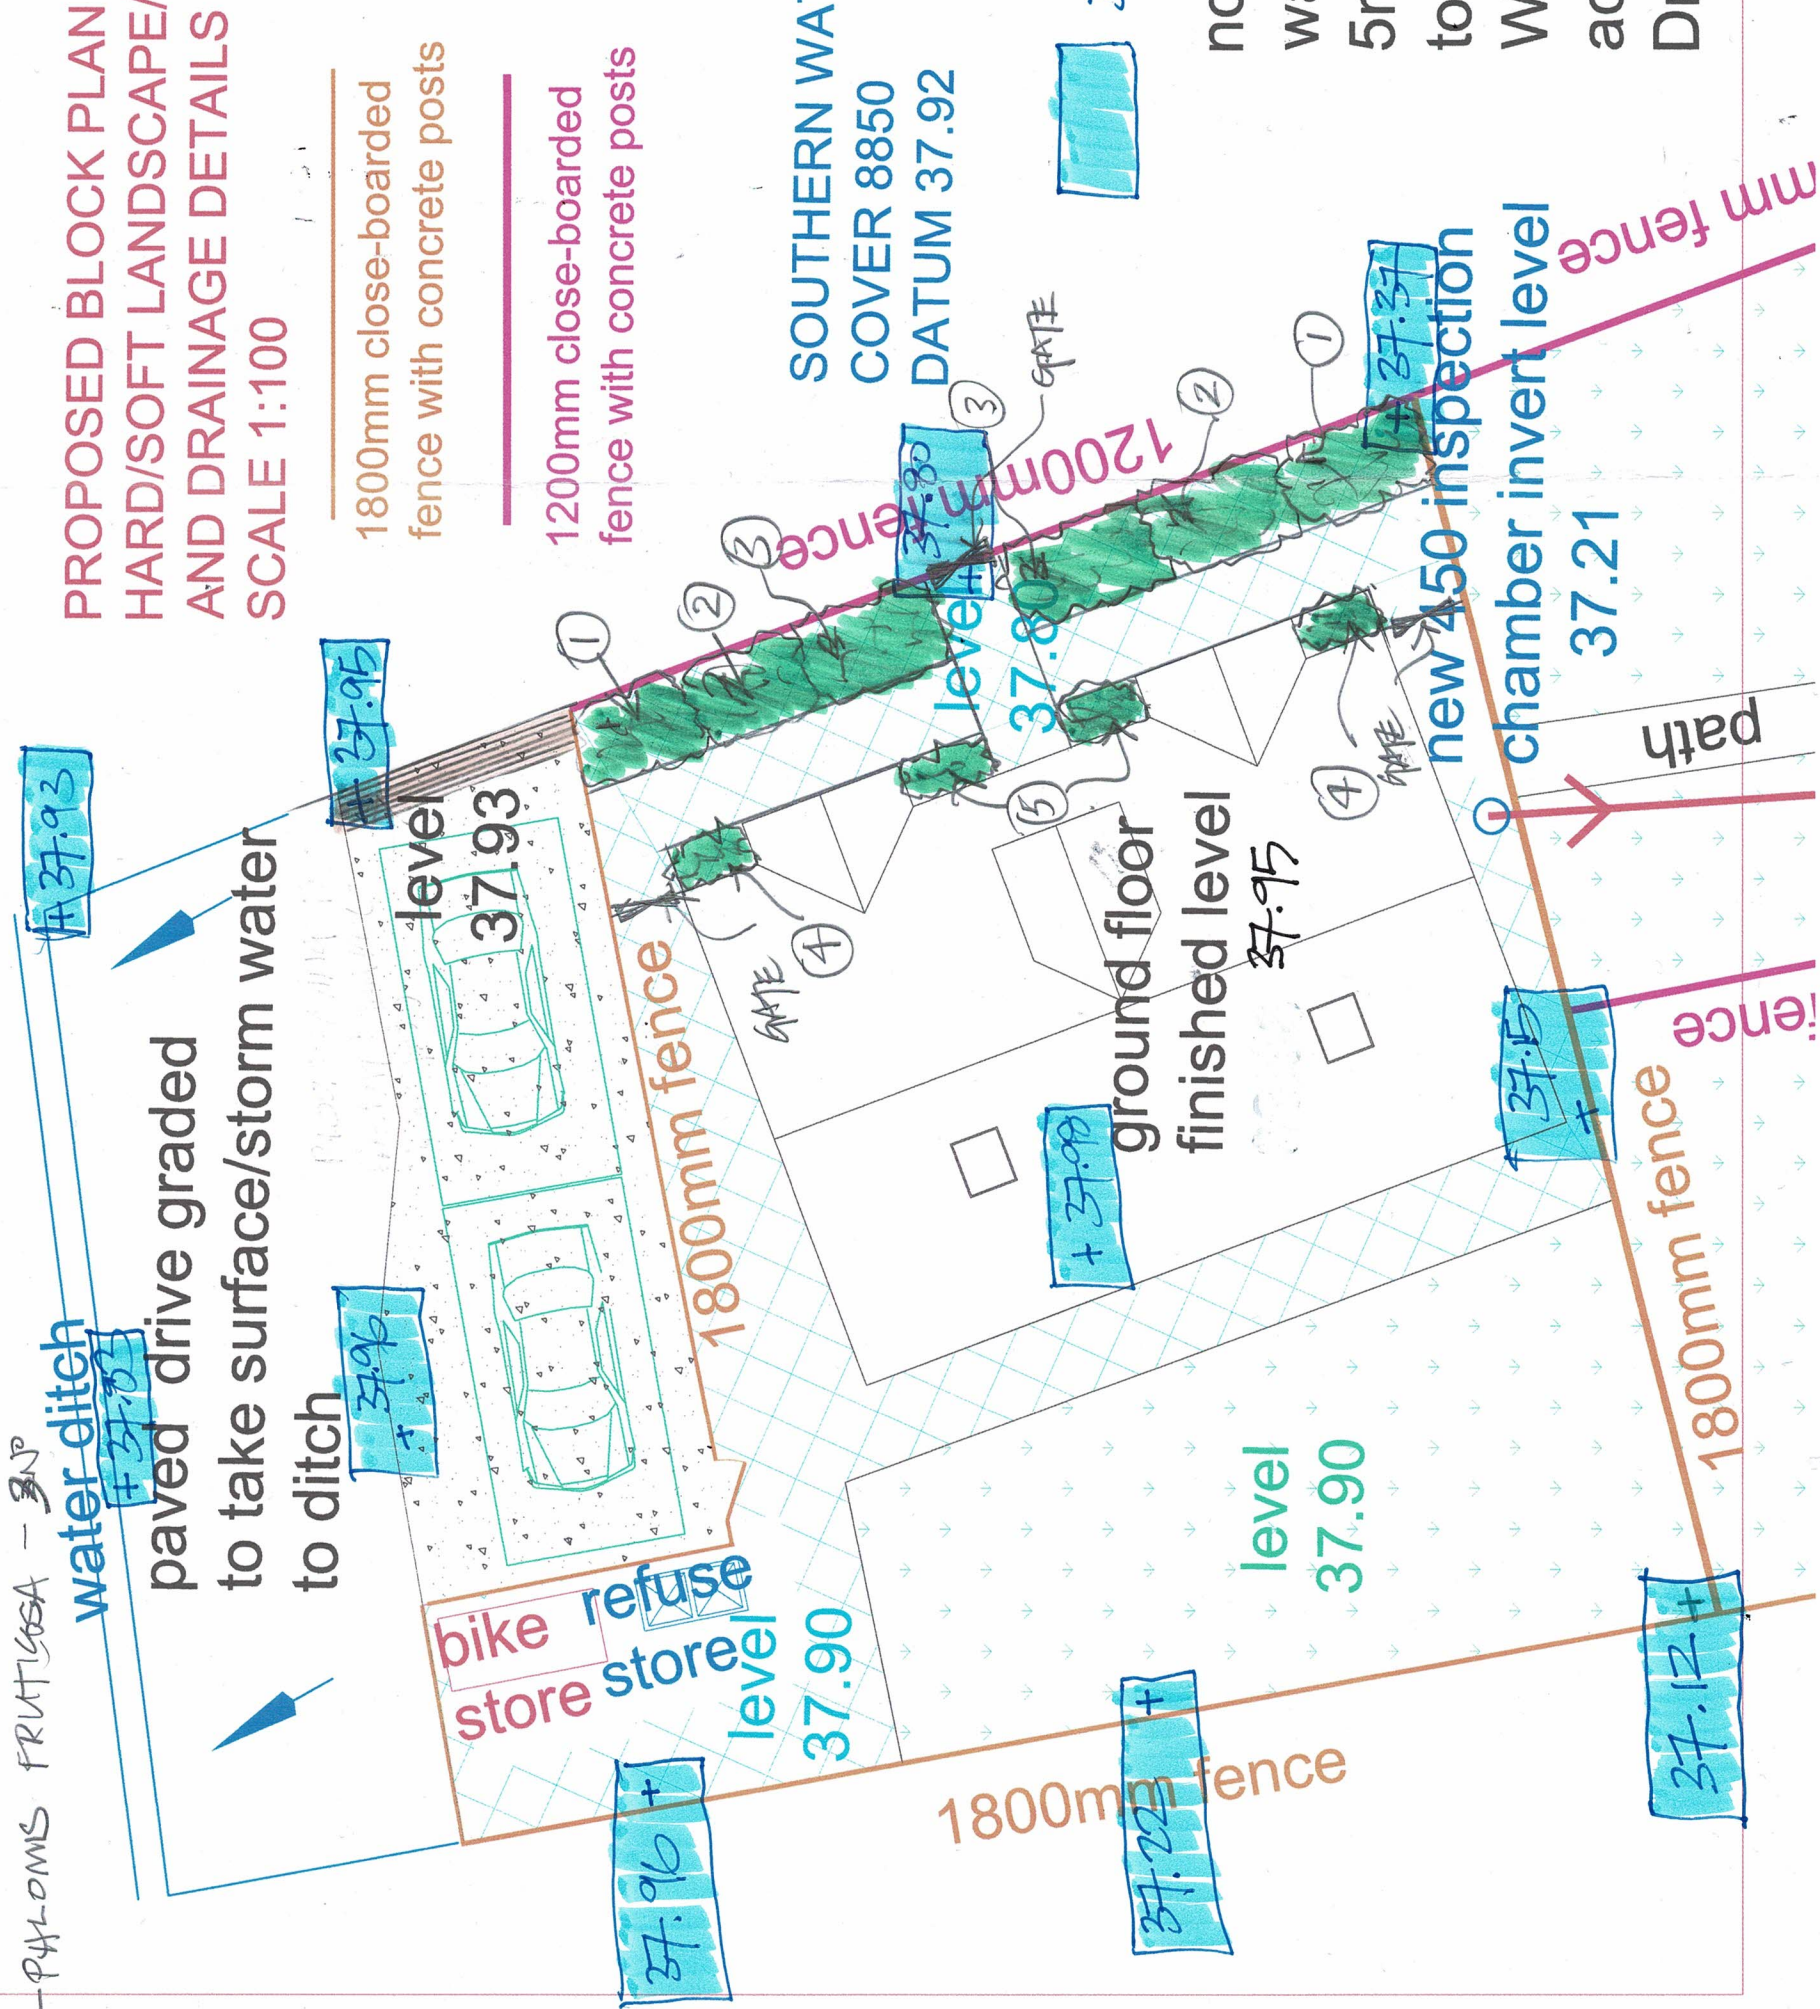

PROPOSED BLOCK PLAN
HARD/SOFT LANDSCAPE/LEVELS
AND DRAINAGE DETAILS
SCALE 1:100

1800mm close-boarded
fence with concrete posts

1200mm close-boarded
fence with concrete posts

SOUTHERN WATER DRAIN
COVER 8850
DATUM 37.92

EXIST. LEVELS

not practical for storm/surface water to disperse to soakaway 5m from building so directed to ditch if permitted by Southern Water. If not could be connected across road to Southern Water Drain 8850.

REVISED 11/5/20.
REVISED 1/7/20