


Notes:
This drawing is the copyright of ATP Design Ltd. and is not to be reproduced without prior written consent. Use given dimensions over scaling, do not scale from this drawing unless for planning purposes.
This drawings is to be read in conjunction with other professional drawings/details/ documents where applicable such as S&M&E.
All dimensions to be checked on site prior to works with any discrepancies reported to PD immediately.

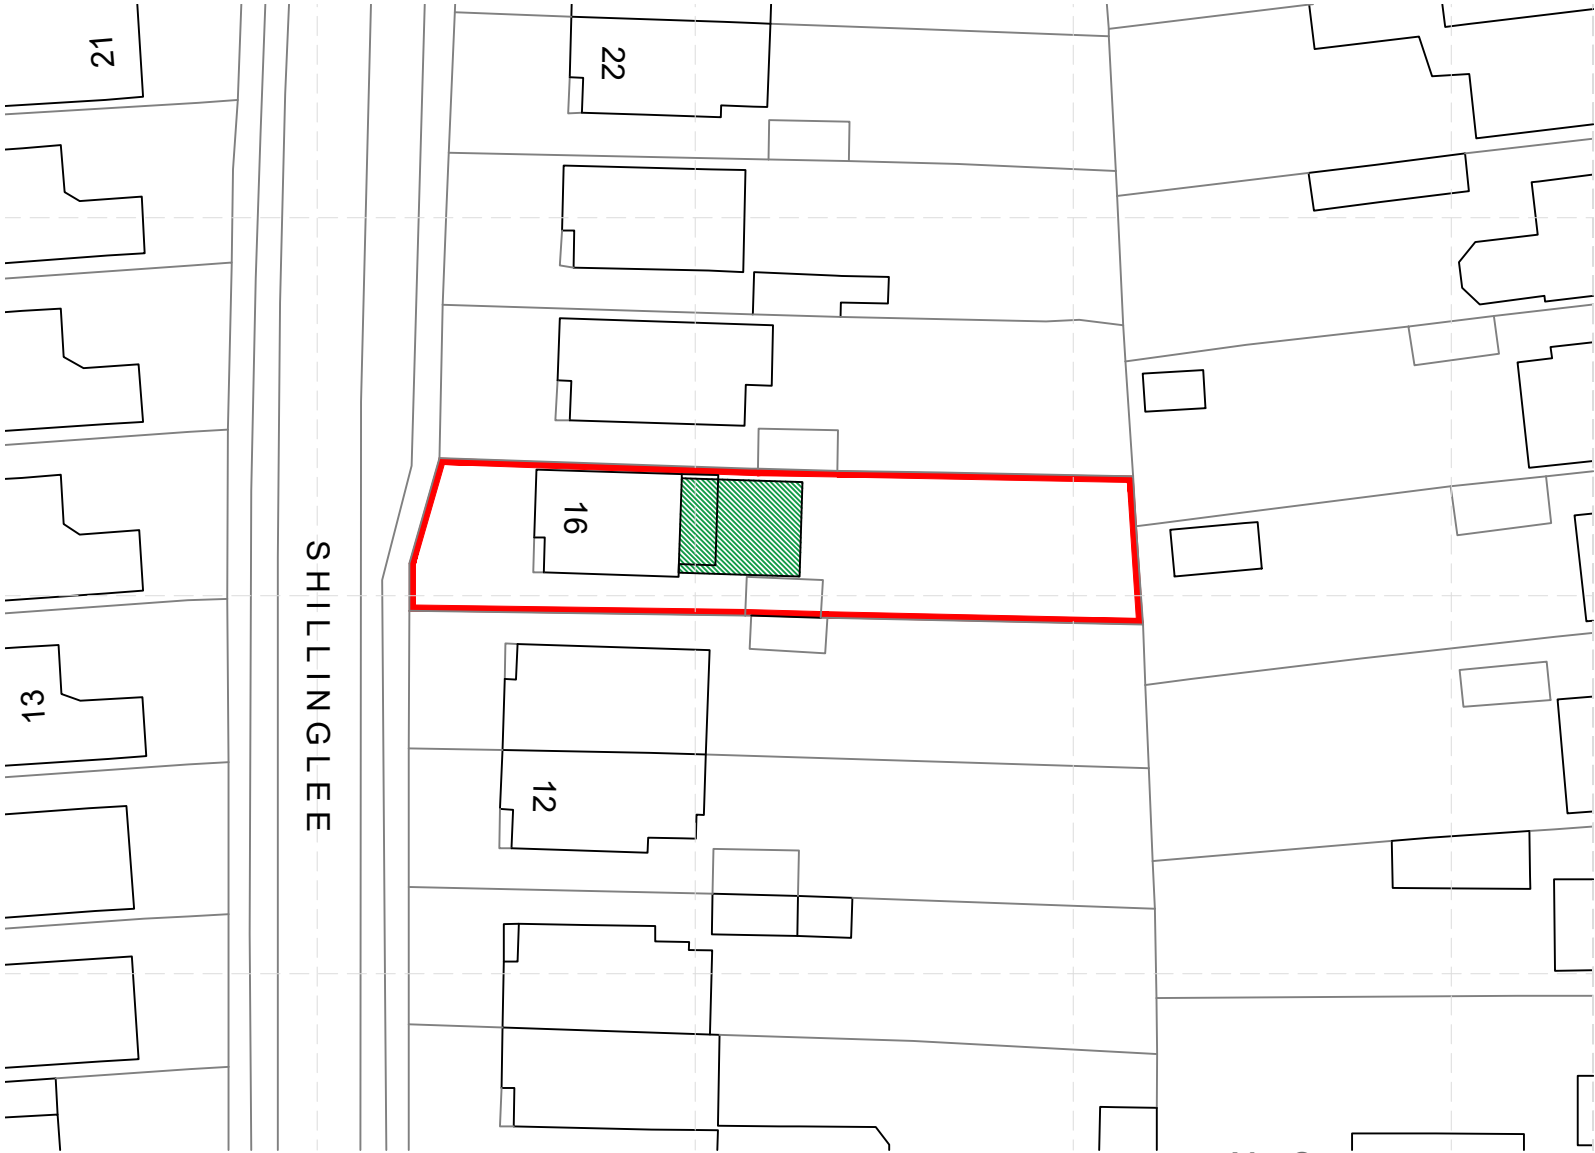

MapServe © Crown copyright 2020 Ordnance Survey 100053143

-	-	TCP	-
-	-	TCP	-
-	-	TCP	-



ARCHITECTURE FOR THE BUILT ENVIRONMENT
ATP Design Ltd.
24 Bridgeman Grove
Gosport
Hampshire
PO13 0UG
07590 762966
tom@atpdesignltd.co.uk
www.atpdesignltd.co.uk



Status: Planning

Client: Nick Bloy

Site: 16 Shillinglee
Widley, Waterlooville

Designer: ATP Design

Drawing: Block plan

Scale @ A4:	Date:	Rev:
1:500	19/08/2020	.
Project no:	Drawn:	Checked:
ATP31	T K Peters	T K P
Drawing no.		

BLO.P