



**WATER
for LIFE**

from
**Southern
Water** 

Department of Planning and Development
Havant Borough Council
Public Service Plaza
Civic Centre Road
Havant
Hampshire
PO9 2AX

Your ref
APP/18/00450

Our ref
PLAN-034176

Date
22/07/2020

Contact
Tel 0330 303 0119

Dear Sir/Madam,

Proposal: Erection of 320 dwellings (including a 30% provision of affordable homes), 66 bed care home, provision of public open space, habitat mitigation zone, allotments, closure of existing access and creation of 2 new access points and associated infrastructure following demolition of existing buildings (approved 17.1.2020). Request to discharge condition nos 3, 4, 5, 6, 7, 8, 10, 11, 15, 16, 21 and 23 (Recd 23.1.2020).

Site: APP/18/00450: - Land at Forty Acres Farm, Havant Road, Havant, PO9 3LW.

Thank you for your letter dated 30/06/2020.

Southern Water shall have no objections to condition 15 relating to protection of sewers.


For any further queries please contact us at SouthernWaterPlanning@southernwater.co.uk

Yours faithfully,



Joff Edevane
Growth Planning Lead
Business Channels

SOUTHERN WATER

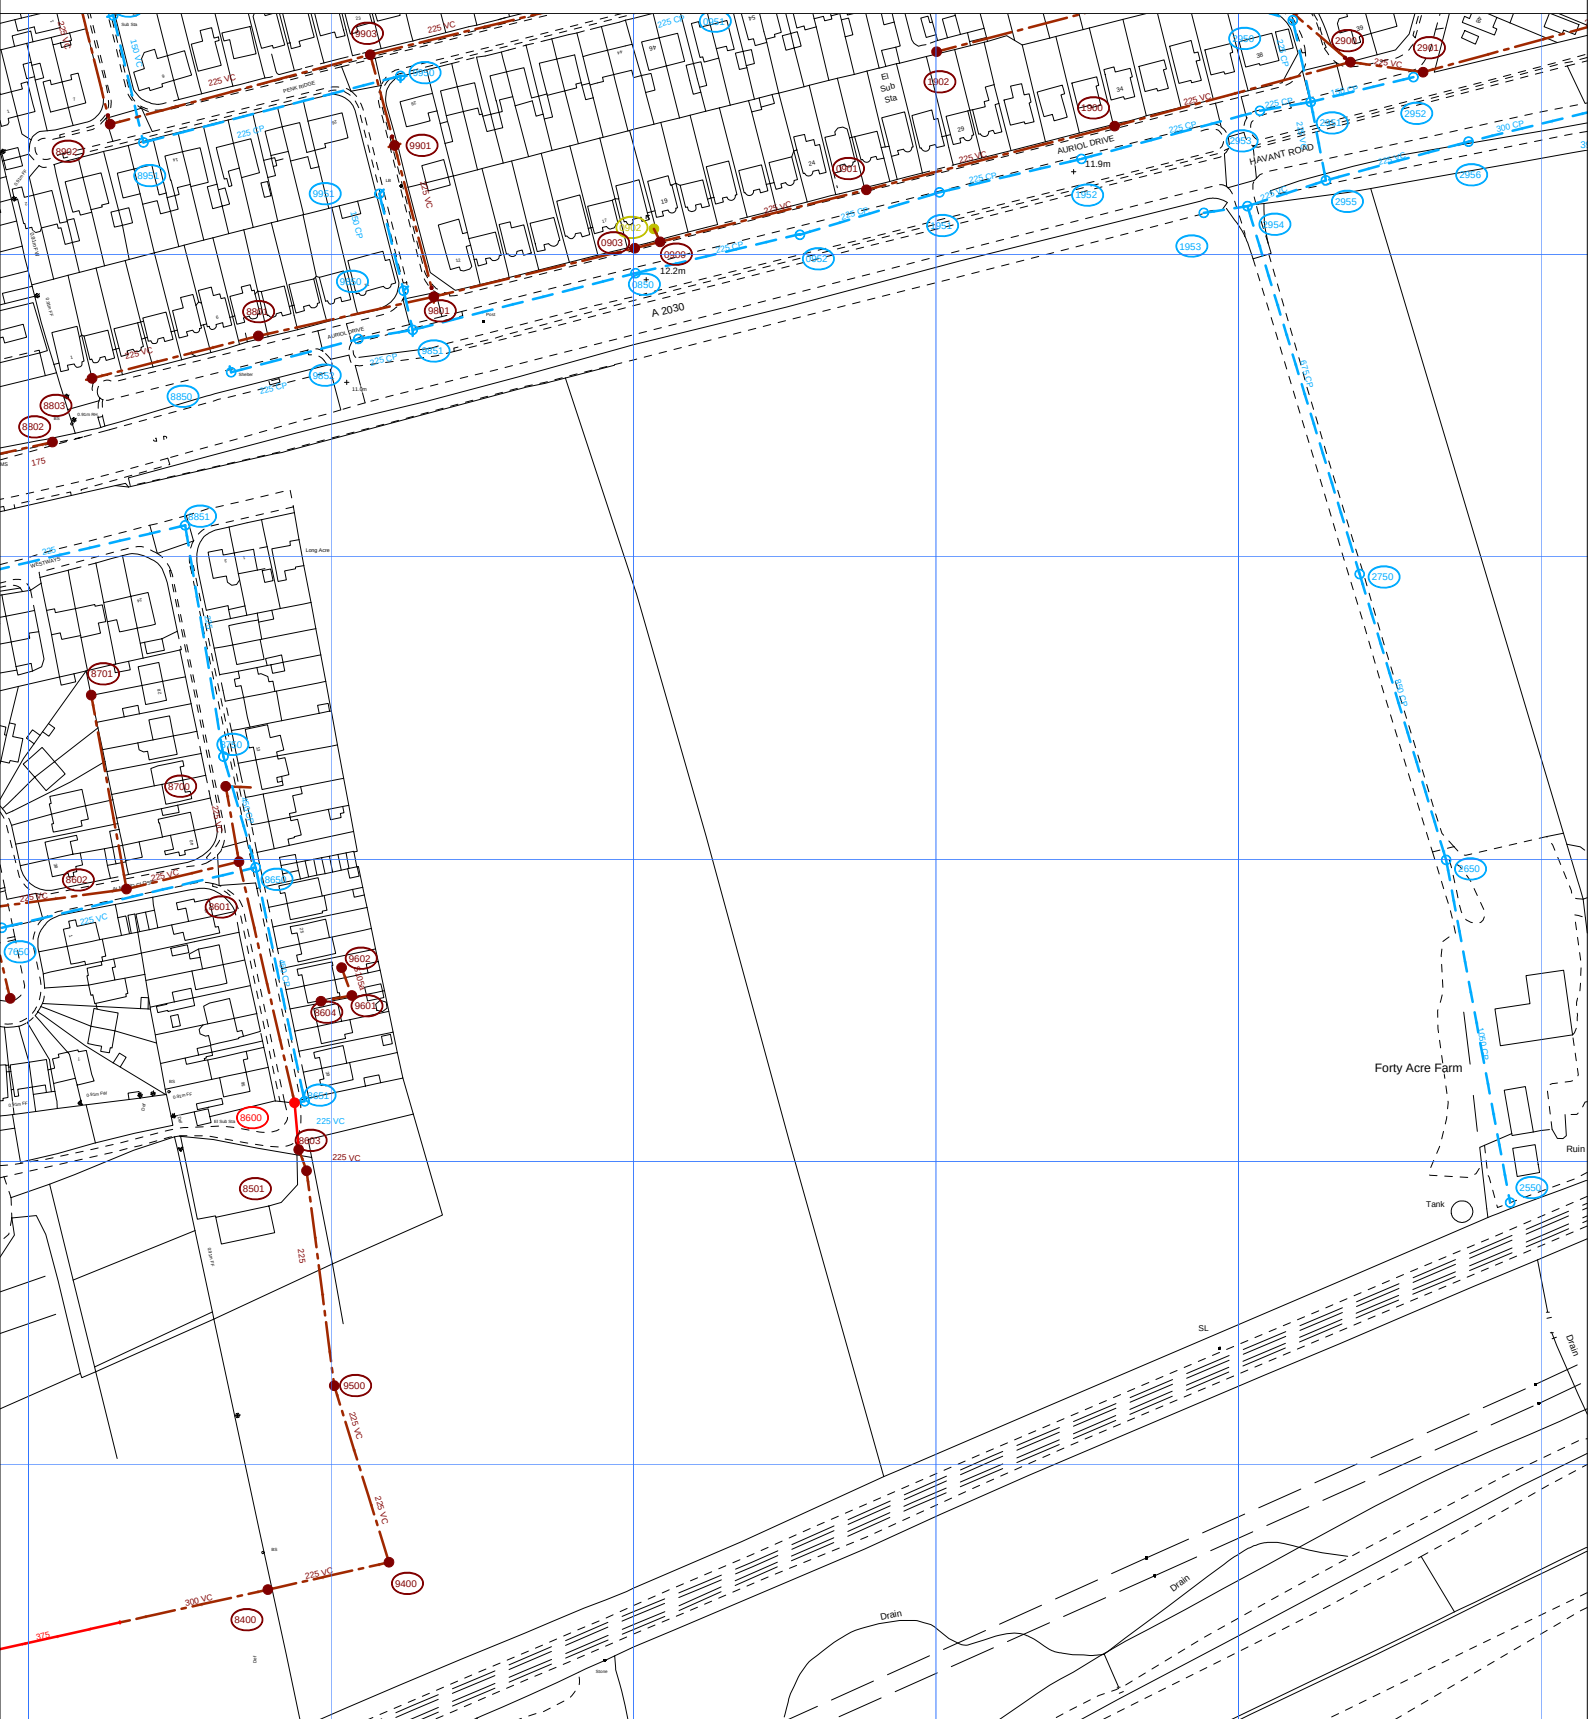

The positions of pipes shown on this plan are believed to be correct, but Southern Water Services Ltd accept no responsibility in the event of inaccuracy. The actual positions should be determined on site.

Based upon Ordnance Survey Digital Data with the permission of the controller of H.M.S.O. Crown Copyright Reserved Licence No. WU 298530

O.S. REF: SU6905NW

Scale: 1:2500

Screen Print

WARNING: BAC pipes are constructed of Bonded Asbestos Cement

WARNING: Unknown (UNK) materials may include Bonded Asbestos Cement



Printed By: kishoku

Date: 14-2-2020

Southern Water MapGuide Browser

Requested By:



