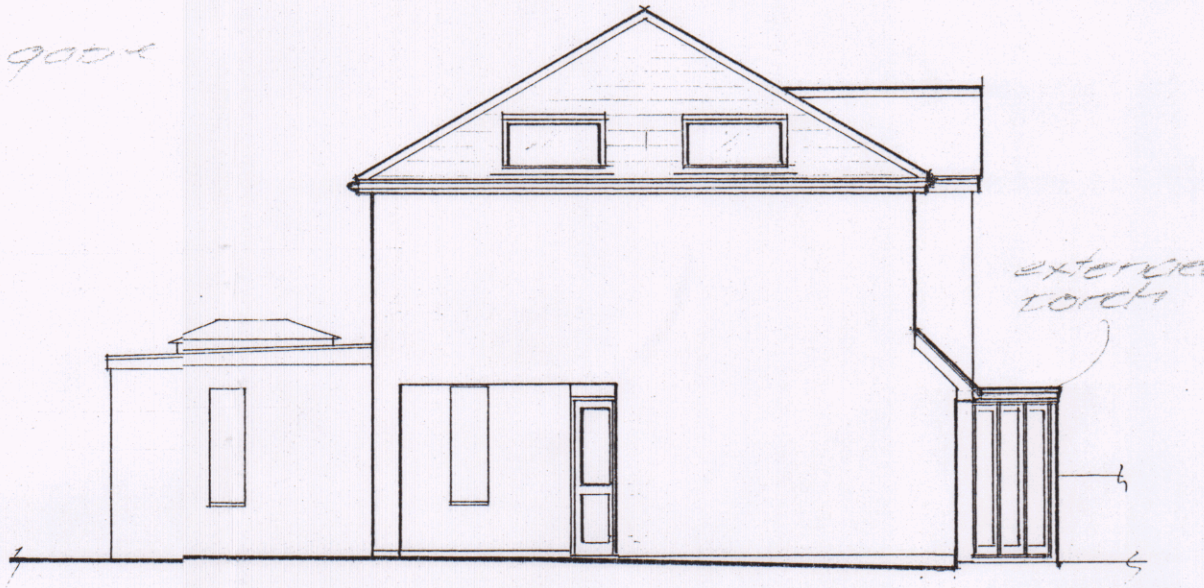
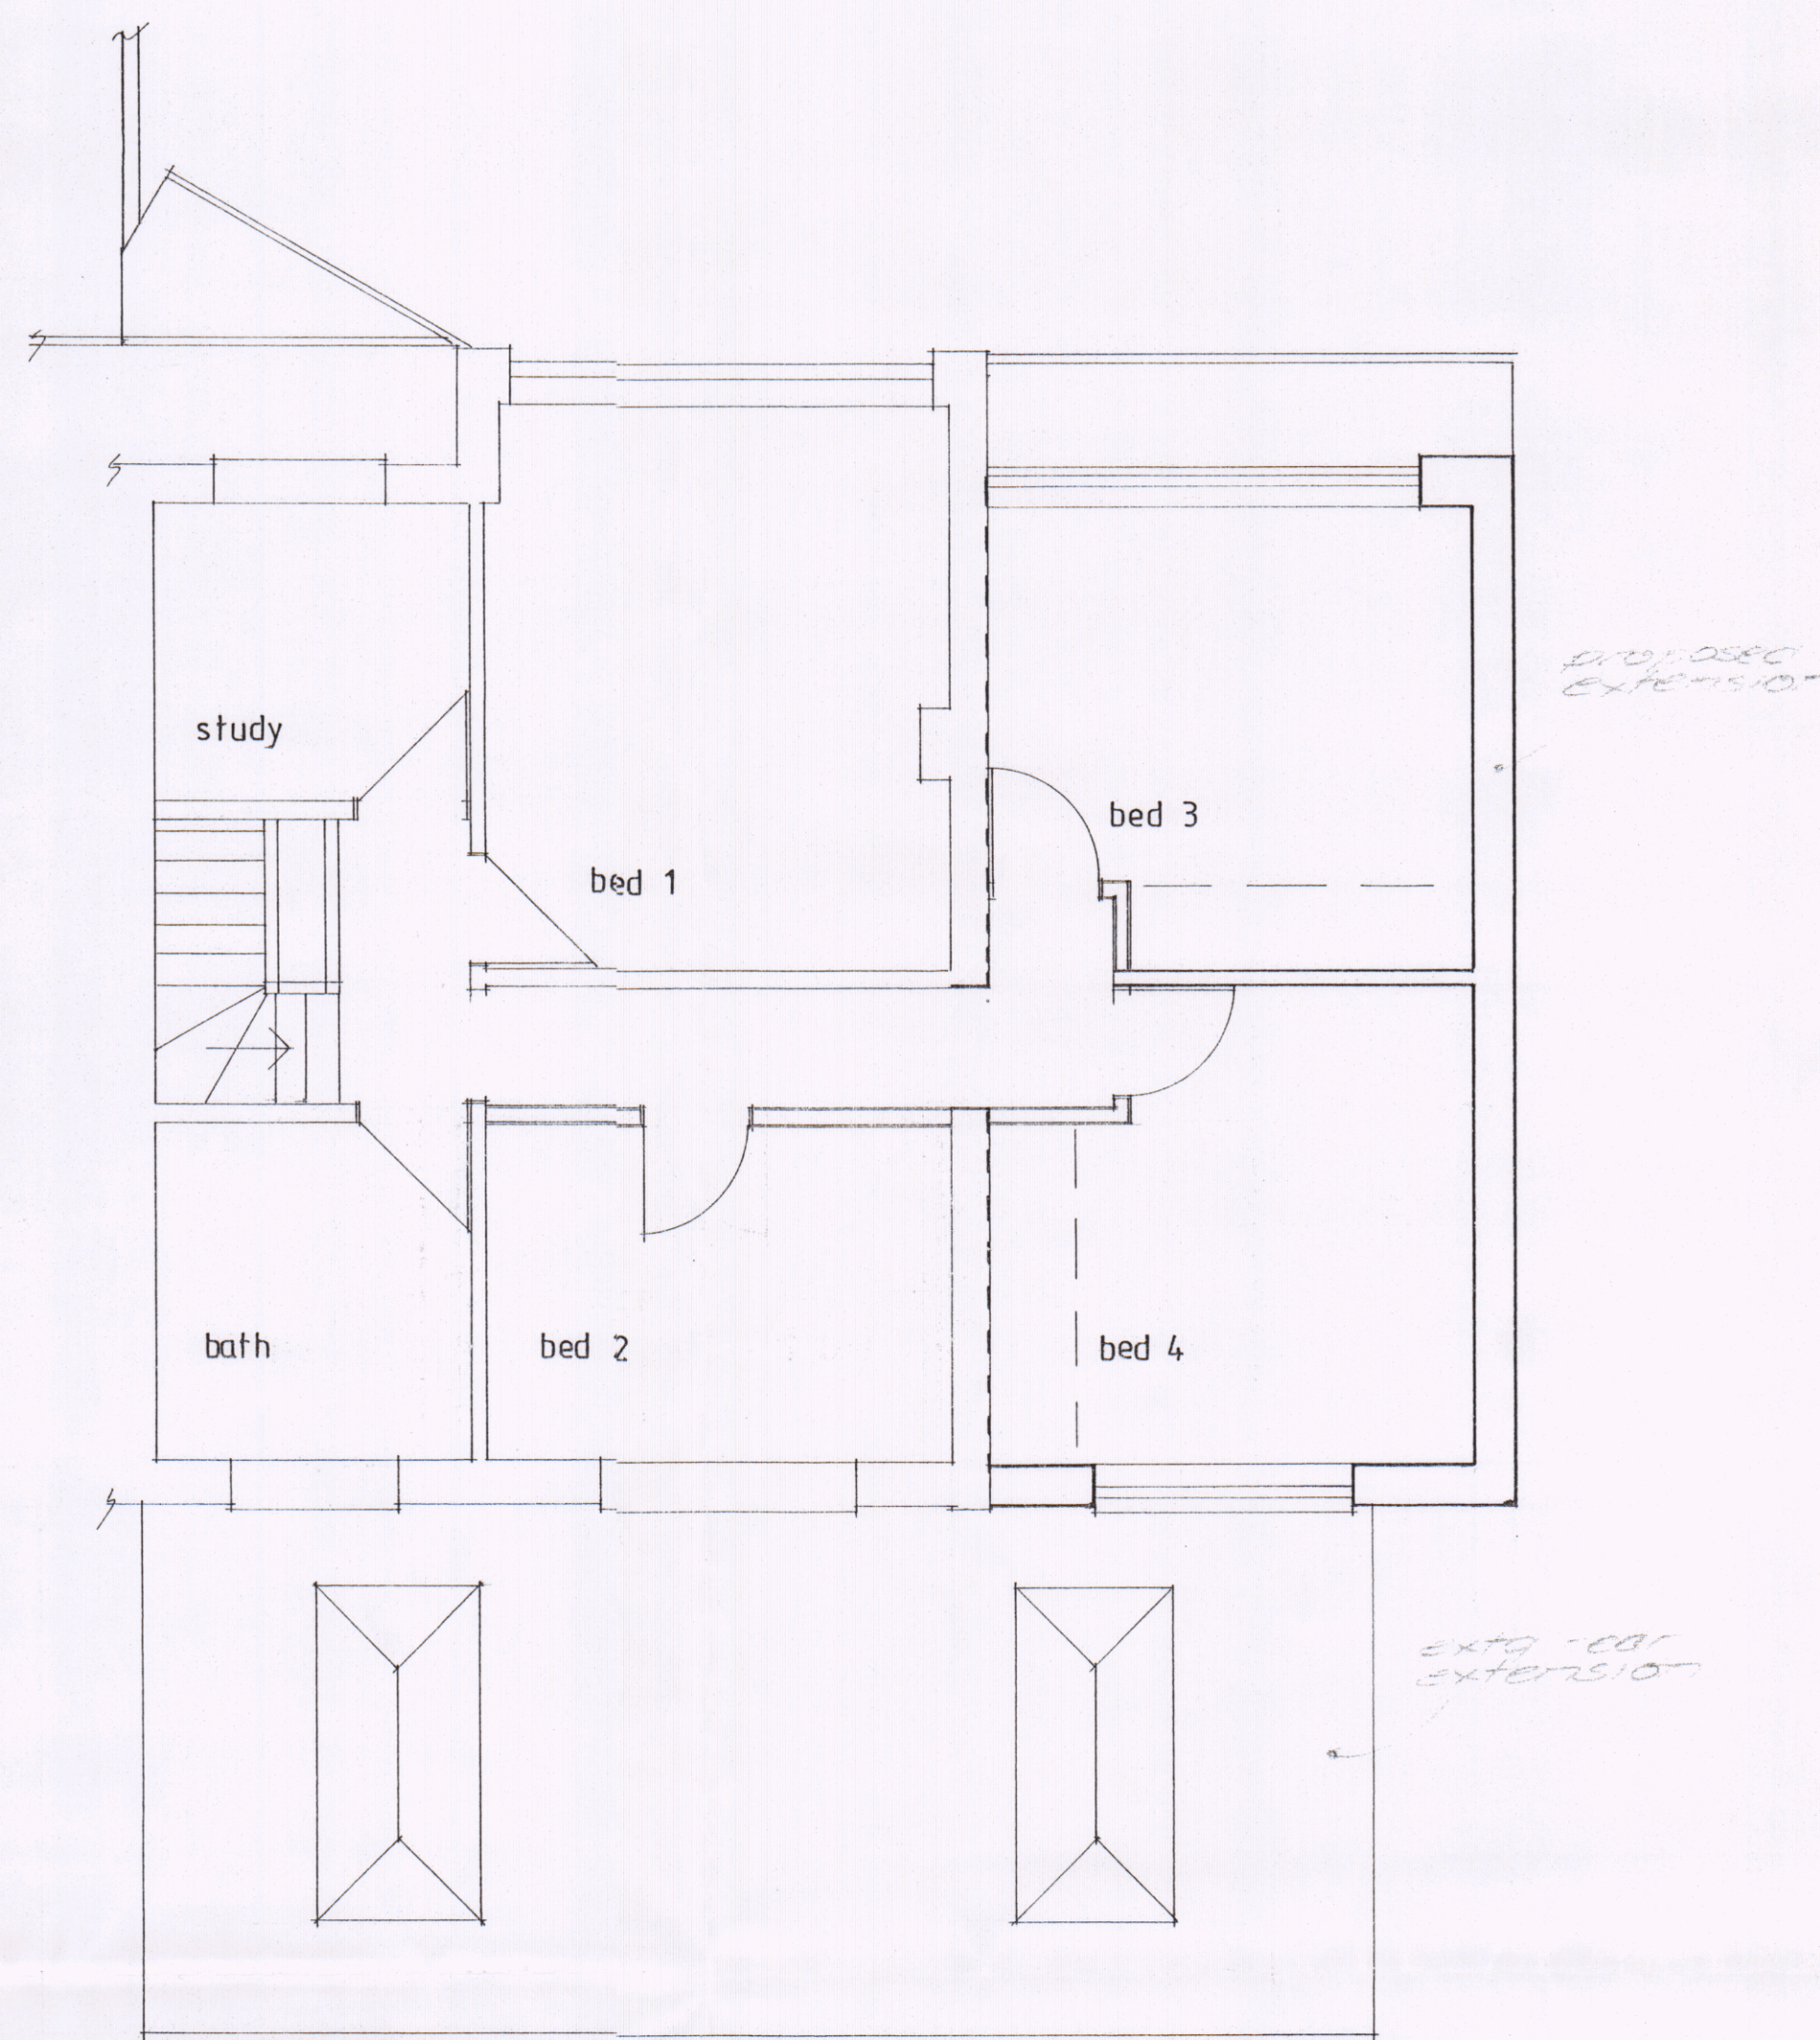
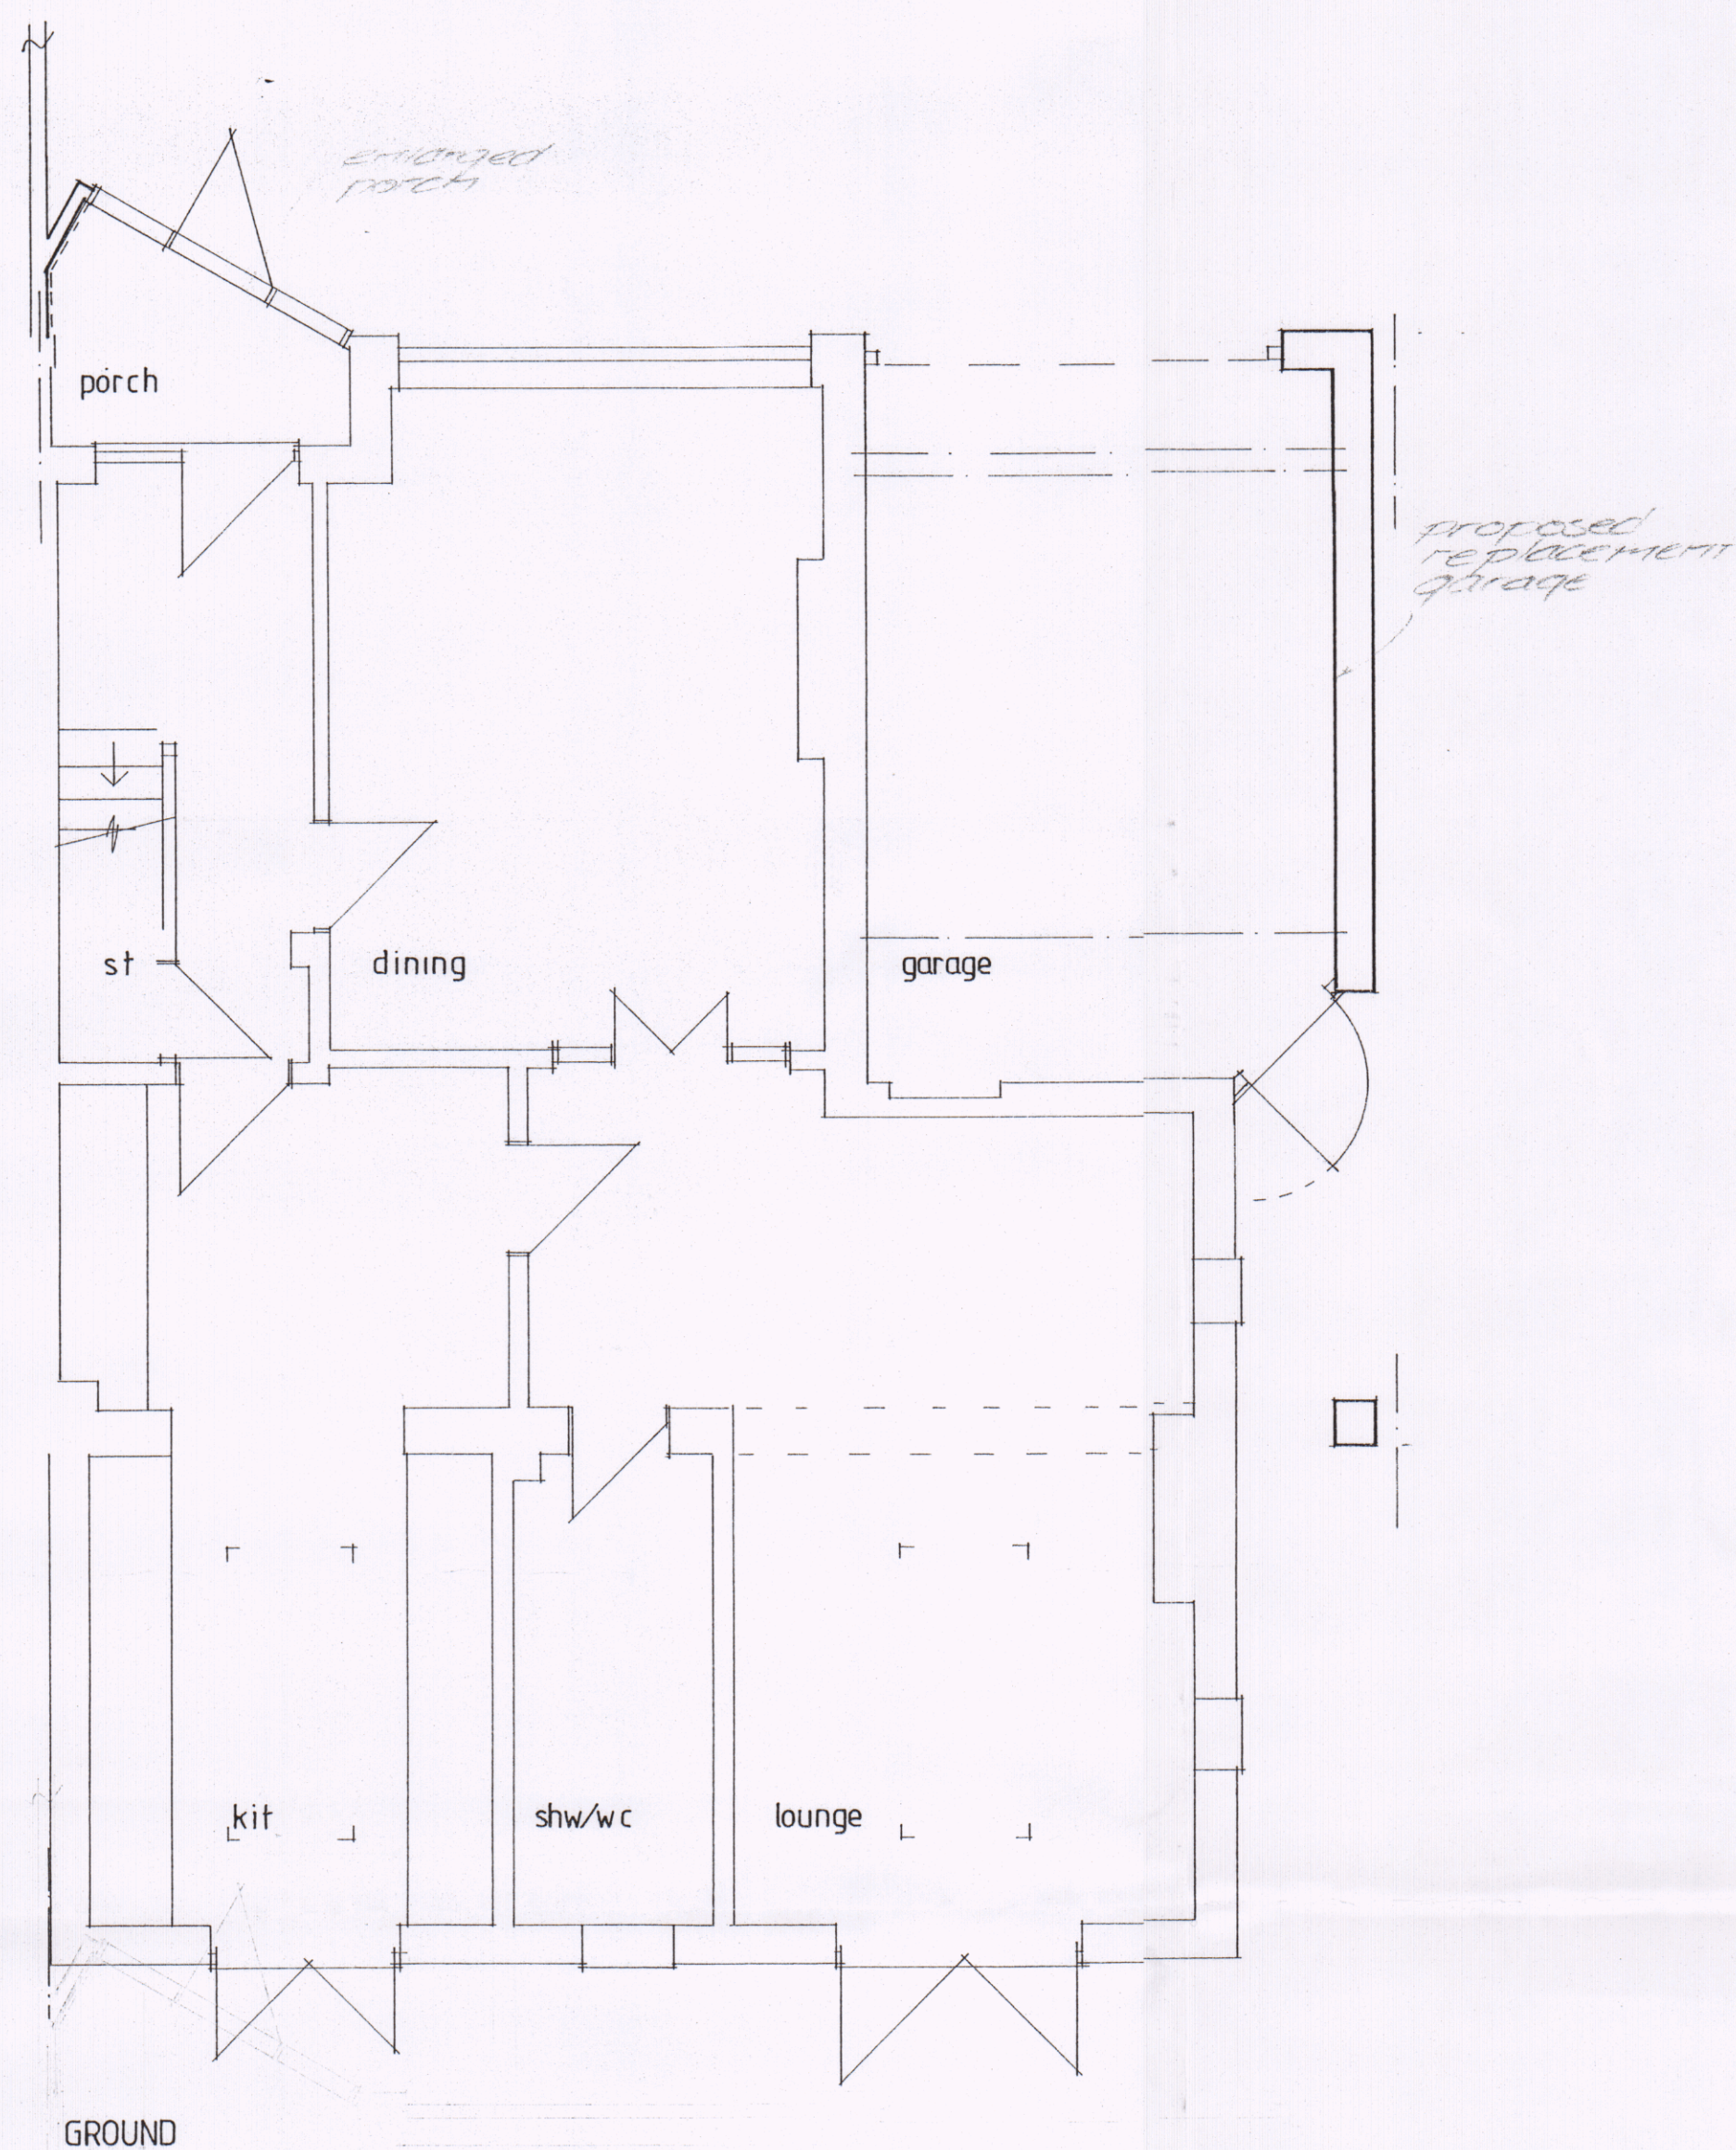


HAVANT BOROUGH COUNCIL
09 MAR 2020
RECEIVED

1/3/20 Ayles & Associates Ltd ARCHITECTURAL DESIGN CONSULTANTS			
CLIENT	Mr S. Fox		
PROJECT	Extension to 57 Burnside. Waterlooville, Hants.		
DRAWING	PLANS & ELEVATIONS as proposed		
DATE	14/57/02	REVISION	
DRAWN	ta	DATE	12 19
SCALE	1:50 1:100	COPY No	05
62 Western Way, Gosport, Hampshire, PO12 2NQ Mob: 07759 870675 Tel: 023 9252 2277 E-mail: trevor@ayles@btinternet.com			