



ROAD 8: NORTHERN FRONTAGE

Scale 1:250

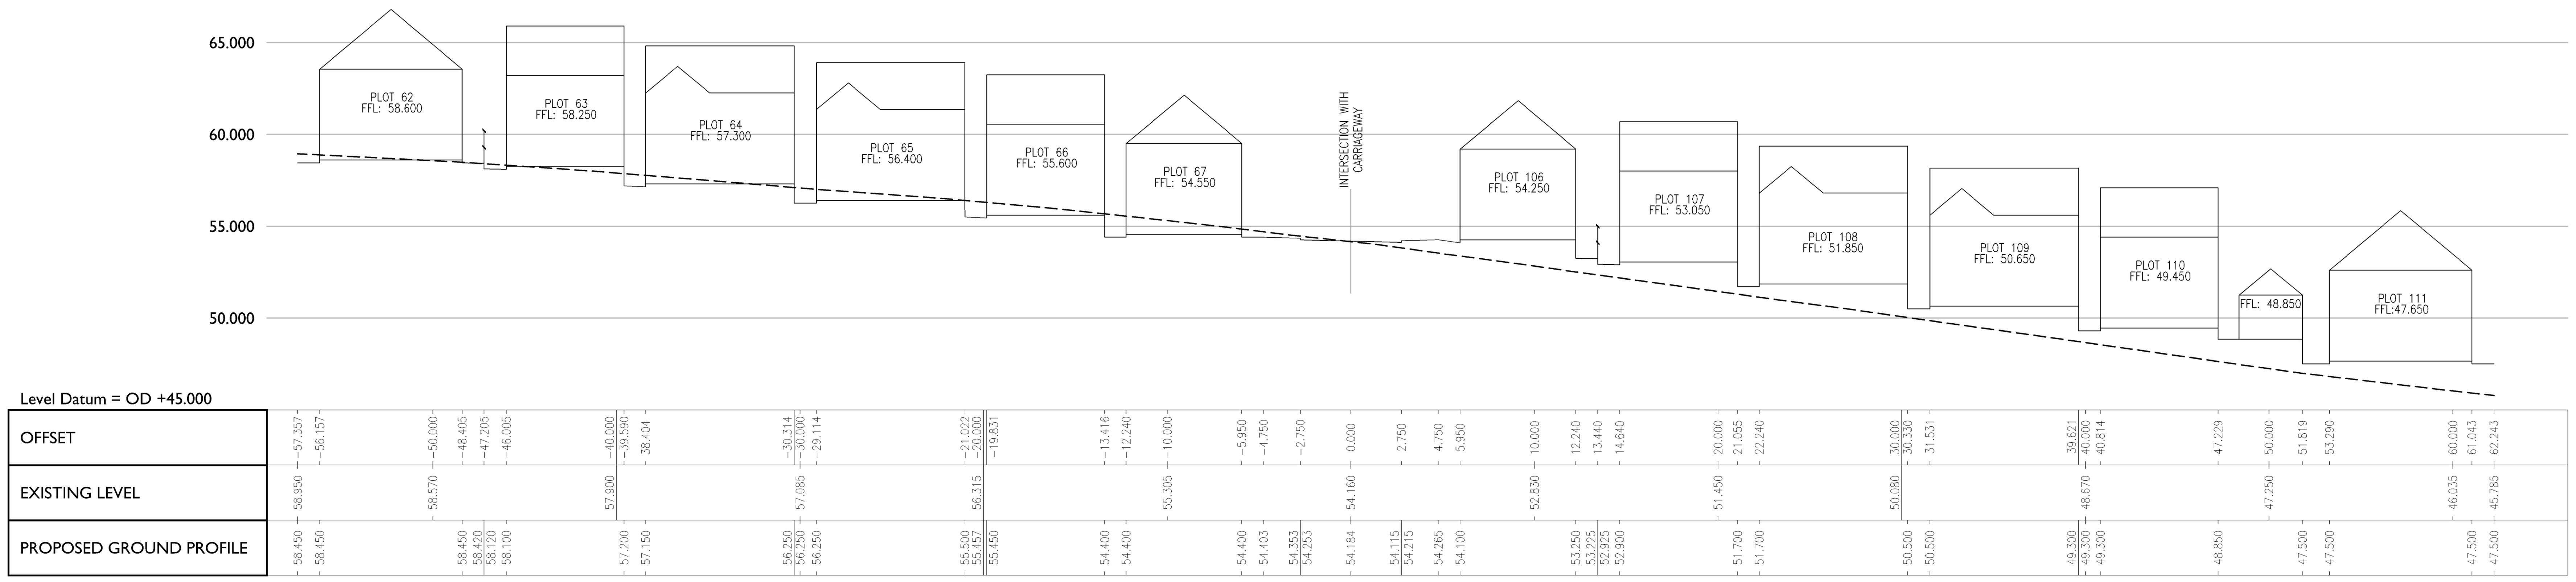

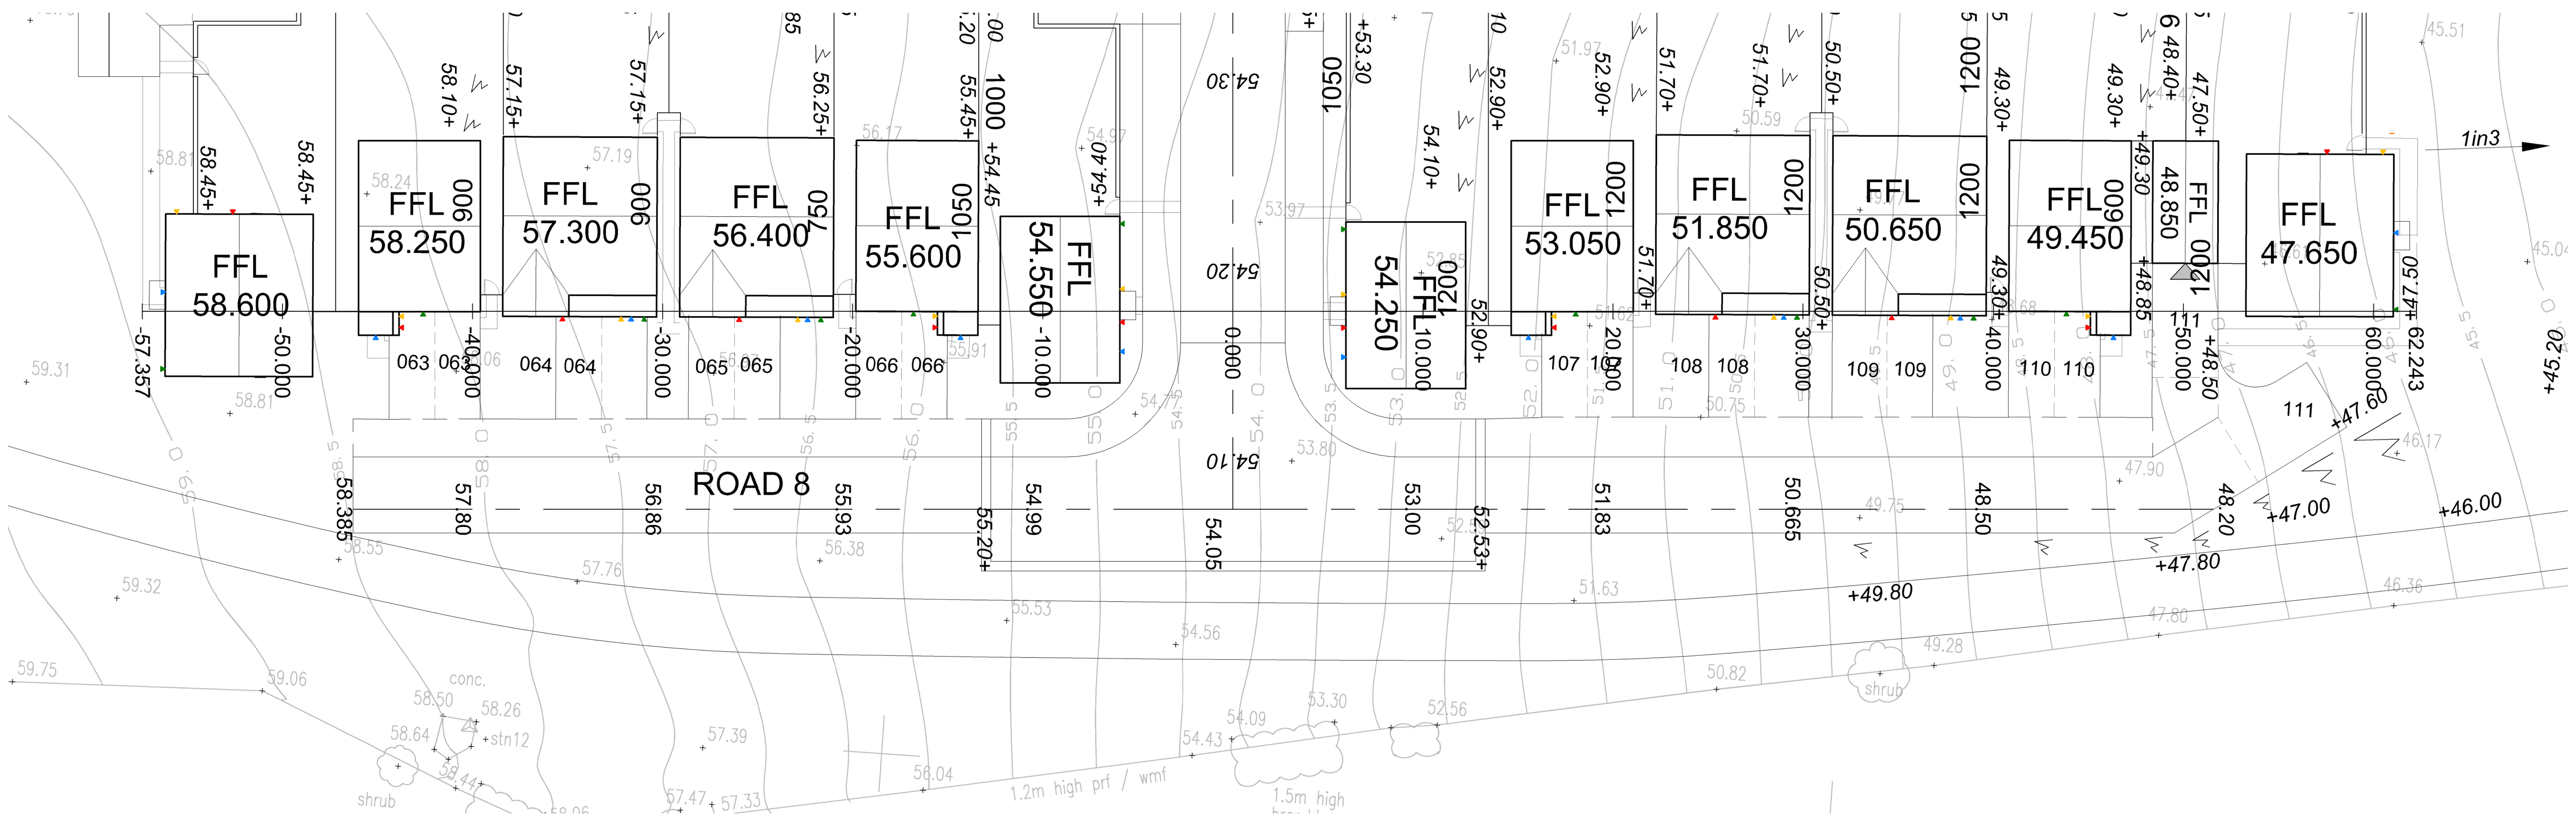

SECTION KEY PLAN (NTS)

Rev	Date	Revision Details	Drawn	Checked
A	03.12.2019	FIRST ISSUE	DLS	DB

PERSIMMON
Together, we make a home

Job Title: CAMPDOWN

Drawing Title: Rd. 8 NORTHERN FRONTAGE

Job No	Drawing No	Rev
2342	***	-

Drawn	Checked	Date
DLS	DB	09.01.2019

Scale: 1:250 @ A1 / 1:500 @ A3

metres 5 10 15 20 25

Status: APPROVAL

Persimmon Homes. No dimensions to be scaled from drawing except for the purposes of Planning Applications. The contractor should check all dimensions on site. It is the contractors responsibility to ensure compliance with Building Regulations. No drawings should be copied or modified without permission from Persimmon Homes.

File Location: s:\technical\current sites\campdown college road\drawings\engineering\civil\persimmon\engineering