
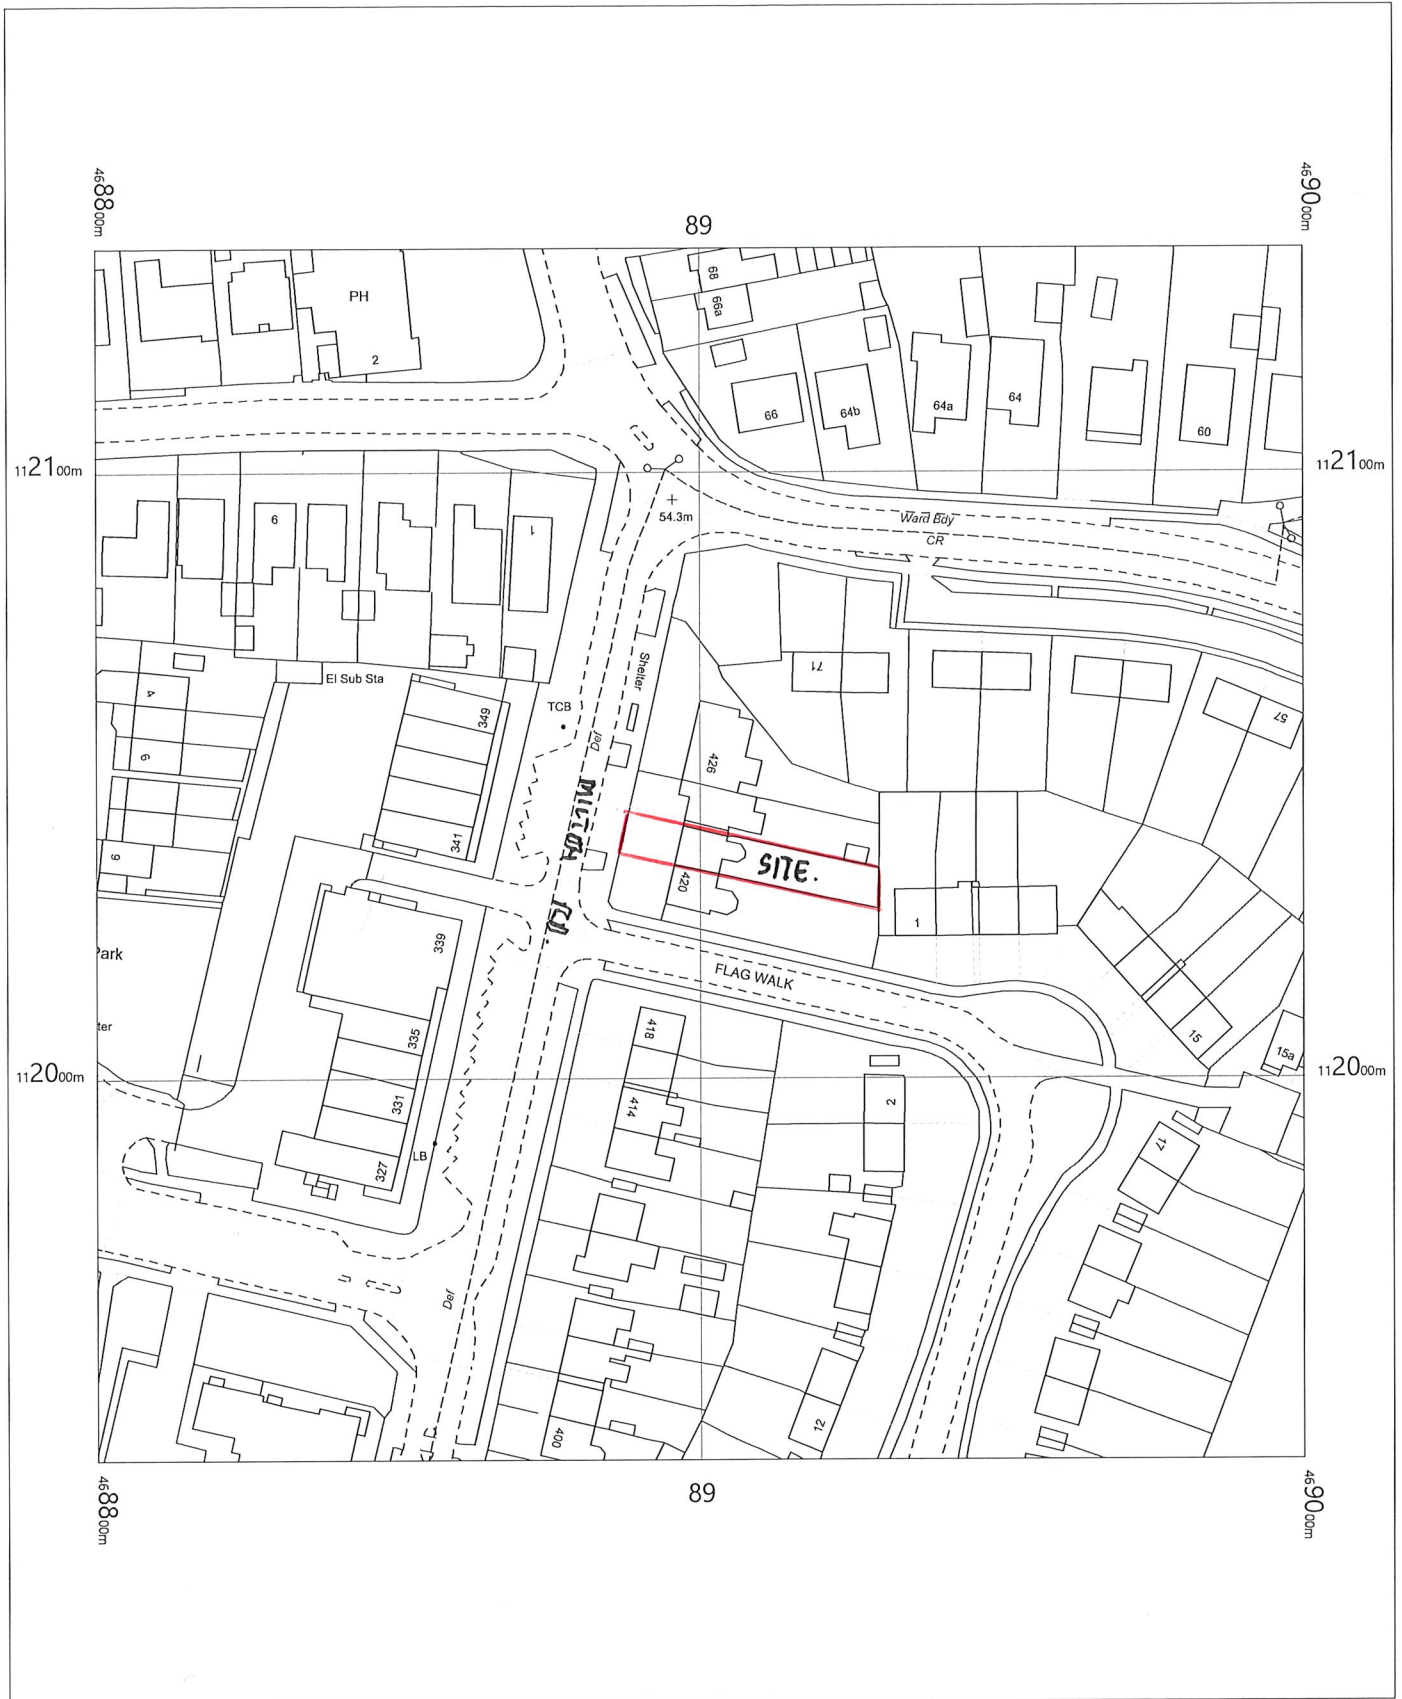


LOCATION PLAN SCALE : 1:1250.

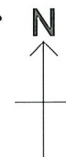

422 Milton Road,
Cowplain,
Waterlooville,
Hampshire
PO8 8LD

OS MasterMap 1250/2500/10000 scale
Thursday, November 14, 2019, ID: MPMBW-00840971
www.blackwellmapping.co.uk

1:1250 scale print at A4, Centre: 468900 E, 112037 N

©Crown Copyright Ordnance Survey. Licence no. 100041041



BLACKWELL'S
MAPPING SERVICES
PERSONAL & PROFESSIONAL MAPPING
www.blackwellmapping.co.uk

TEL: 0800 151 2612
maps@blackwell.co.uk